CITY OF PLACERVILLE, CALIFORNIA
ENGINEERING DEPARTMENT
PROJECT PLANS FOR:

DRAFT - NOT FOR CONSTRUCTION

PLACERVILLE DRIVE PEDESTRIAN CONNECTIVITY, CIP #42337

R.E.Y. PROJECT No. 6884.016 / FEDERAL PROJECT No. CML-5015(037)

UTILITY REPRESENTATIVES

UTILITY	REPRESENTATIVE	TELEPHONE
ELECTRICITY PG & E	JOSHUA R. BERGER	(209) 986-0184
TELEPHONE AT&T	NATHAN DIXON	(916) 296-6359
WATER EID	LIZ CARRINGTON	(530) 642-4077
SEWER CITY OF PLACERVILLE	PUBLIC WORKS DEPT	(530) 642-5250
DRAINAGE CITY OF PLACERVILLE	PUBLIC WORKS DEPT	(530) 642-5250
U.S.A. U.S.A.		1-800-227-2600
FIRE FIRE DEPARTMENT	BRANDON MCKAY	(530) 644-9630
CABLE TV COMCAST	CAMERON ALVES	(916) 200-9060

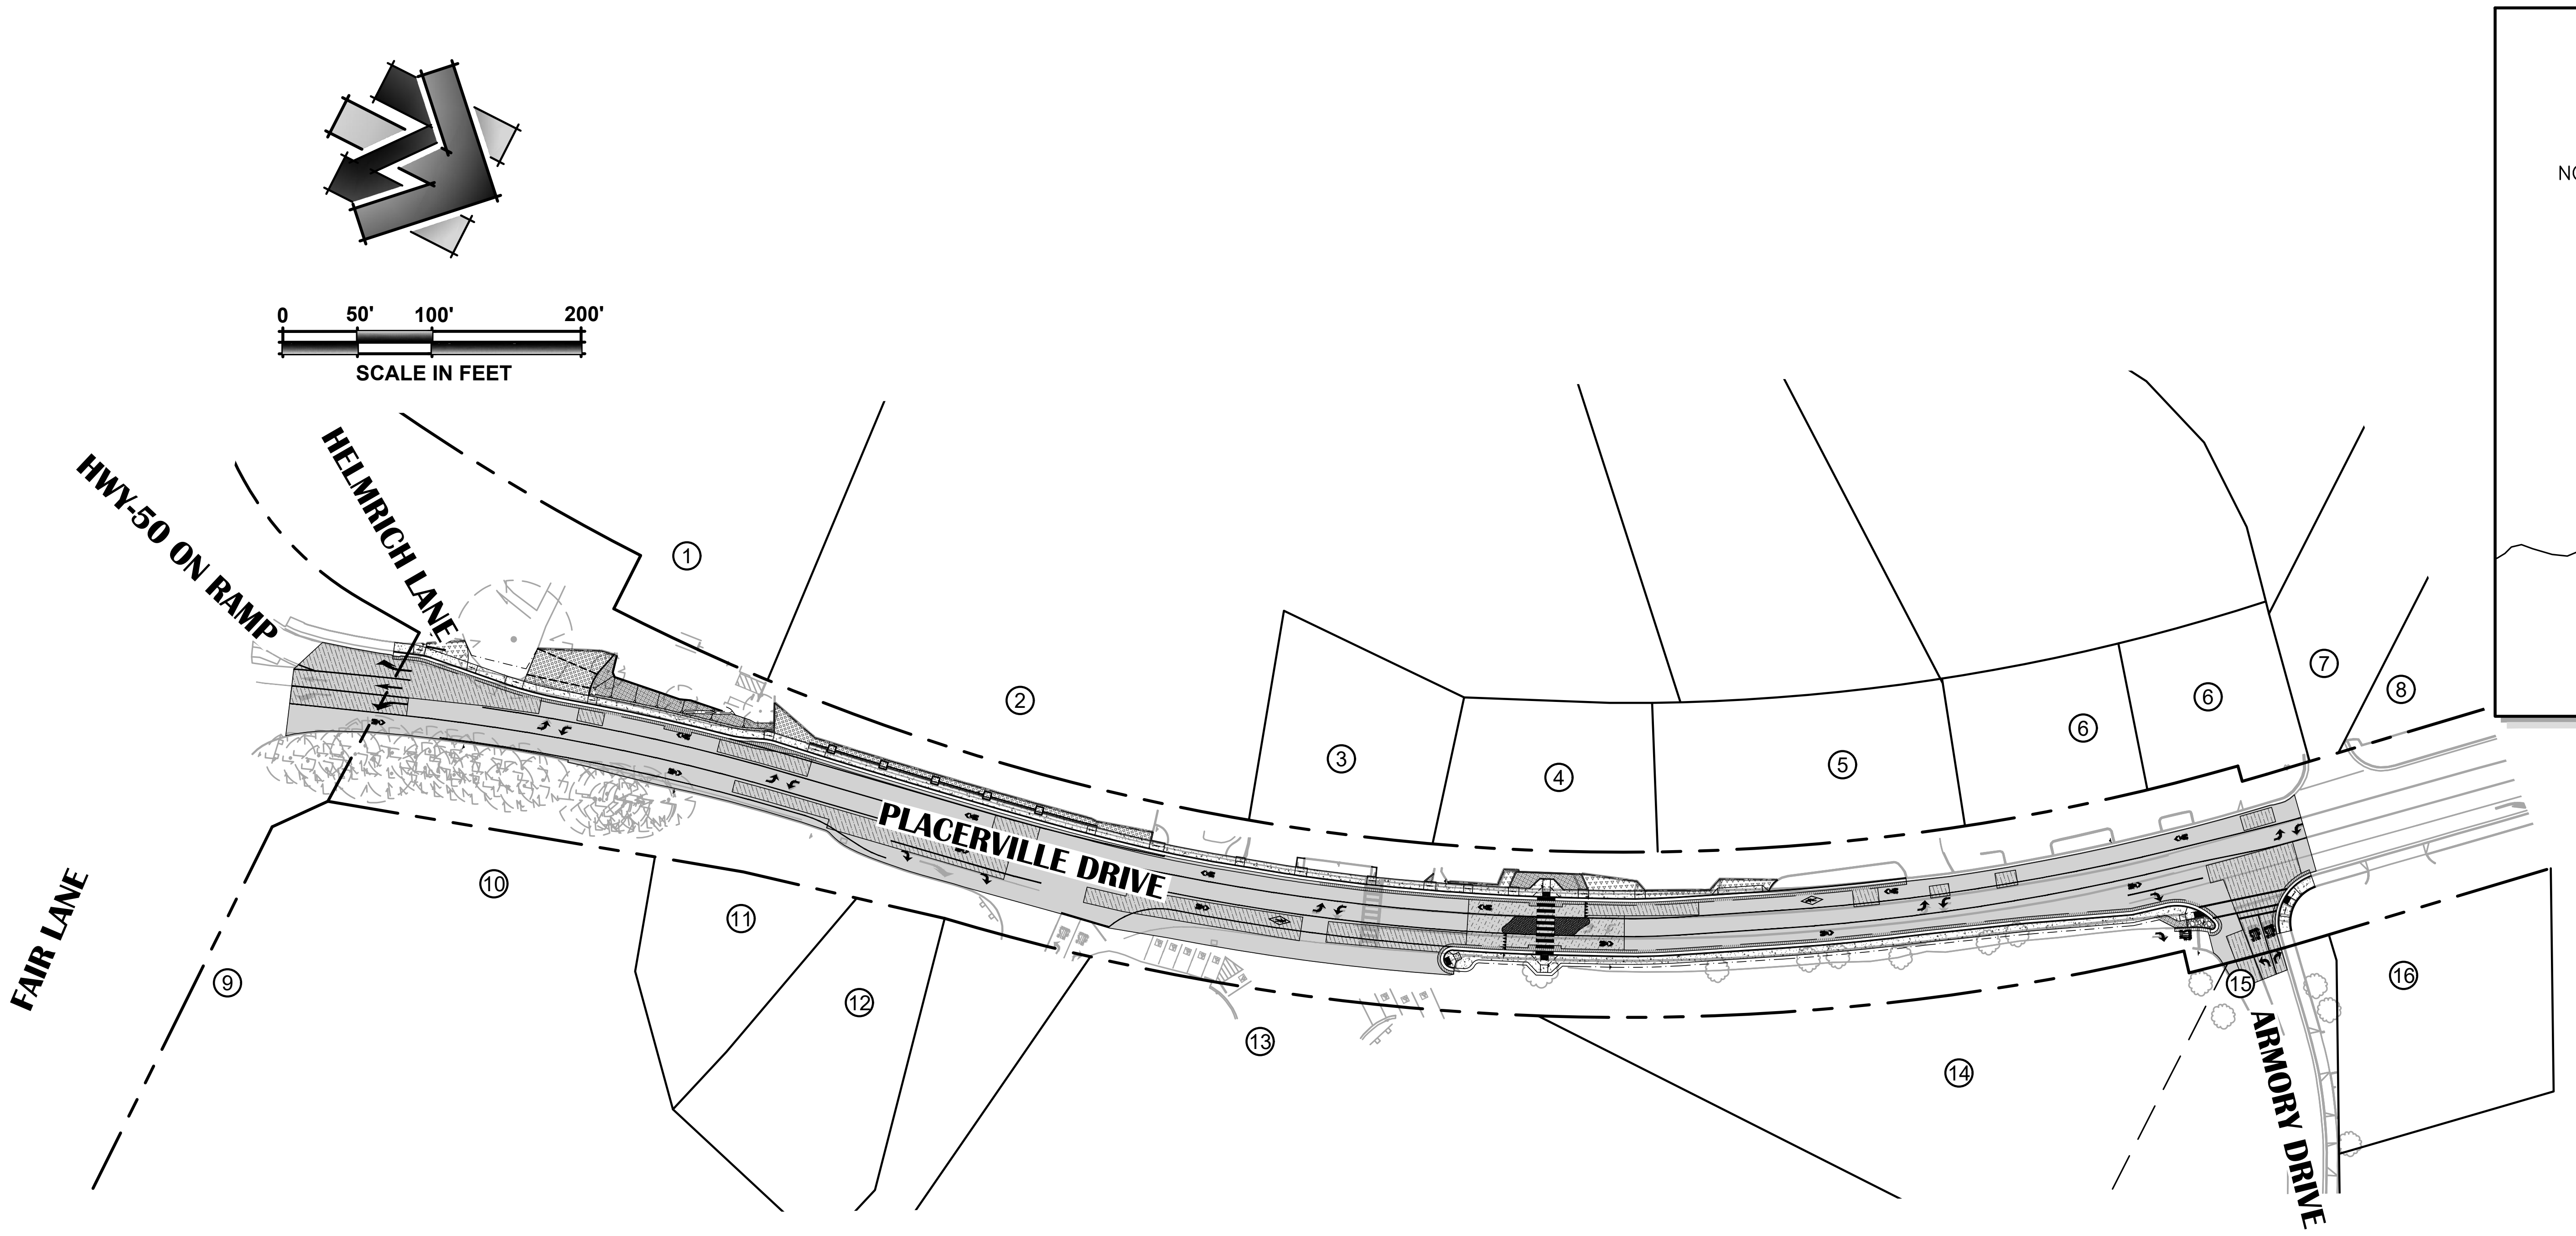

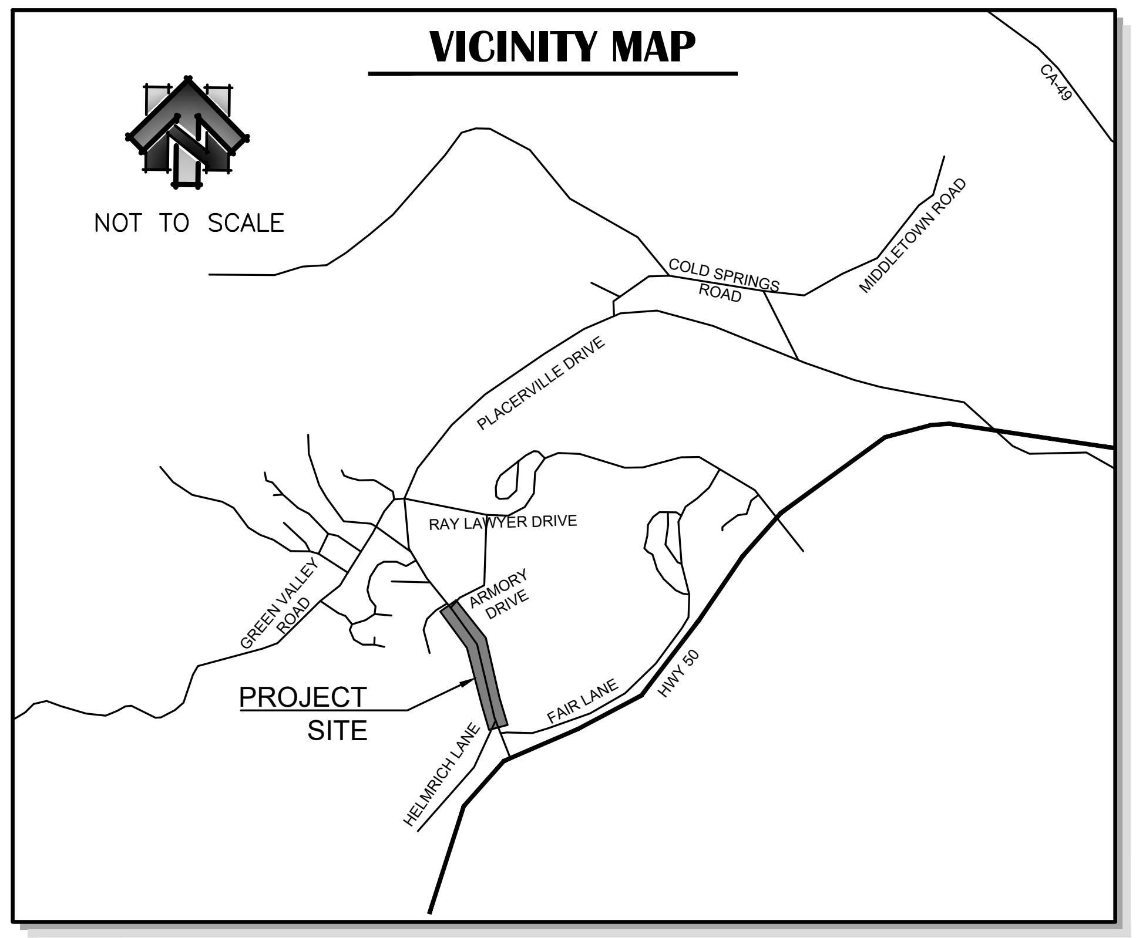

SHEET INDEX

CIVIL

- C01 - TITLE
- C02 - TYPICAL SECTIONS (1) & ABBREVIATIONS
- C03 - TYPICAL SECTIONS (2)
- C04 - DETAILS (1)
- C05 - DETAILS (2)
- C06 - SURVEY CONTROL
- C07 - DEMOLITION PLAN
- C08 - DRAINAGE PLAN
- C09 - LAYOUT PLAN - 12+00 TO 16+00
- C10 - LAYOUT PLAN - 16+00 TO 19+50
- C11 - LAYOUT PLAN - 19+50 TO 23+00
- C12 - LAYOUT PLAN - 23+00 TO 26+50
- C13 - SIDEWALK DETAILS (1)
- C14 - SIDEWALK DETAILS (2)
- C15 - SIDEWALK DETAILS (3)
- C16 - STRIPING & SIGNAGE PLAN

ELECTRICAL

- E01 - ELECTRICAL ABBV, SYMBOLS, NOTES, AND LAYOUT PLAN
- E02 - ELECTRICAL DETAILS

LANDSCAPE

- L01 - IRRIGATION PLAN
- L02 - LANDSCAPE PLAN
- L03 - LANDSCAPE DETAILS

① APN: 325-160-030
ADDRESS: 49 PLACERVILLE DR
OWNER: JACUZZI DANIEL C

② APN: 325-160-040
ADDRESS: 55 PLACERVILLE DR
OWNER: PARRISH JOHN R & MONROE PARRISH JULIA K CO TR

③ APN: 325-160-025
ADDRESS: 85 PLACERVILLE DRIVE
OWNER: TURNEY KATHLEEN V & TROUT CHRISTINE M

④ APN: 325-160-024
ADDRESS: 99 PLACERVILLE DR
OWNER: PANJAB PROPERTIES LLC CA CORP

⑤ APN: 325-160-023
ADDRESS: 107 PLACERVILLE DRIVE
OWNER: WILLIAMS ROLAND C JR SUCC TR

⑥ APN: 325-160-031
ADDRESS: 137 PLACERVILLE DRIVE
OWNER: AUGUST JAMINE LLC

⑦ APN: 325-160-037
ADDRESS: NO ADDRESS
OWNER: HOLLAND CHARLES W TR

⑧ APN: 325-160-041
ADDRESS: 155 PLACERVILLE DRIVE
OWNER: MCCLUNG JEFFREY & CAROLYN J

⑨ APN: 325-280-018
ADDRESS: 47 FAIR LANE
OWNER: FOLSOM CENTRAL LLC

⑩ APN: 325-280-017
ADDRESS: 31 FAIR LANE
OWNER: FOLSOM CENTRAL LLC

⑪ APN: 325-280-015
ADDRESS: PLACERVILLE DRIVE
OWNER: FOLSOM CENTRAL LLC

⑫ APN: 325-280-016
ADDRESS: 25 FAIR LANE
OWNER: FOLSOM CENTRAL LLC

⑬ APN: 325-280-004
ADDRESS: 100 PLACERVILLE DRIVE
OWNER: COUNTY OF EL DORADO

⑭ APN: 325-280-002
ADDRESS: 100 PLACERVILLE DRIVE
OWNER: COUNTY OF EL DORADO

⑮ APN: 325-280-001
ADDRESS: 108 PLACERVILLE DRIVE
OWNER: COUNTY OF EL DORADO

⑯ APN: 325-120-054
ADDRESS: 150 PLACERVILLE DRIVE
OWNER: MAAJHA PROPERTIES LLC

GENERAL NOTES:

OWNER OF RECORD

CITY OF PLACERVILLE
3101 CENTER ST,
PLACERVILLE, CA 95667
(530)621-2489

BENCH MARK ELEV. 1959.90 FT

DESCRIPTION

BENCHMARK HV114: A BERNSTEIN SPIKE AND WASHER LOCATED IN THE NORTHEAST CORNER OF THE EL DORADO COUNTY JAIL PARKING LOT

BASIS OF BEARING

HORIZONTAL DATUM: NAD83 (EPOCH 2004.69)
CALIFORNIA ZONE 2, U.S. SURVEY FEET
VERTICAL DATUM: NGVD29, BASED UPON NGS PUBLISHED BENCHMARK STATION F 127 (PID JS0517)

RECORD DRAWING CERTIFICATE:

THIS SET OF PLANS, HAVING BEEN REVIEWED BY ME, REFLECT ALL APPROVED REVISIONS TO THE PROJECT KNOWN TO ME, AND ALL FIELD DEVIATIONS TO THE PLANNED IMPROVEMENTS BY THE CONSTRUCTION CONTRACTOR, AS REPORTED TO ME AS OF ______________________________. IT DOES NOT REPRESENT FIELD VERIFICATION OF PLANNED IMPROVEMENTS BY ME.

RESIDENT ENGINEER

CARLYE A.S. BUCHHOLZ, P.E., P.L.S.

MELISSA SAVAGE, P.E., CITY ENGINEER

APPROVED BY CITY OF PLACERVILLE

MELISSA SAVAGE, P.E., CITY ENGINEER DATE

DESIGNED UNDER THE DIRECTION OF

CARLYE A.S. BUCHHOLZ, P.E., P.L.S. DATE

NO.	REVISION DESCRIPTION	CHECKED BY	DATE

95% SUBMITTAL
NOT FOR CONSTRUCTION

DRAWING SCALE
HOR. SCALE: AS NOTED
VERT. SCALE: N/A

CITY OF PLACERVILLE
OLD HANGTOWN
1854

R. E. Y. ENGINEERS, Inc.
Civil Engineering | Land Surveying | Remote Sensing
905 Sutter Street, Suite 200, Folsom, CA 95630
(916) 366-3040 Fax (916) 366-3303

PLACERVILLE DRIVE PEDESTRIAN CONNECTIVITY PROJECT
CIP# 42337 / FEDERAL PROJECT NO. CML-5015(037)
TITLE
CITY OF PLACERVILLE CA

DRAWING INFO
DATE: 2025-02-18
DRAFTER: JC
DESIGNER: GVR
REVIEWER: CASB

PROJECT NO.
6884.016
SHEET NO. **C01** OF **C16**

ABBREVIATIONS

AB	AGGREGATE BASE
ABN	ABANDONED
AC	ASPHALT CONCRETE
APN	ASSESSOR PARCEL NUMBER
AVE	AVENUE
BLDG	BUILDING
BOW	BACK OF WALK
C, G, S	CURB, GUTTER, AND SIDEWALK
CAMUTCD	CALIFORNIA MANUAL OF TRAFFIC CONTROL DEVICES (REV. 5)
CIP	CAST IRON PIPE
COMM	COMMUNICATION
CONC	CONCRETE
CL	CONSTRUCTION CENTERLINE
CR	CURB RETURN
DI	DRAINAGE INLET
DWY	DRIVEWAY
E	ELECTRIC
EG	EXISTING GROUND
EL	ELEVATION
EP	EDGE OF PAVEMENT
ETW	EDGE OF TRAVELED WAY
(E)	EXISTING
FBS	FLASHING BEACON SYSTEM
FG	FINISH GRADE
FL	FLOW LINE
FND	FOUND
FT	FEET
H	HORIZONTAL
HMA	HOT MIX ASPHALT
INV	INVERT
IP	IRON PIPE
L=	LENGTH
Lt	LEFT
LF	LINEAR FOOT
LIP	LIP OF GUTTER
LL	LIMIT LINE
LN	LANE
MAX	MAXIMUM
MC	MIDDLE OF CURVE
MH	MANHOLE
MIN	MINIMUM
N.T.S.	NOT TO SCALE
O.C.	ON CENTER
OH	OVERHEAD
P.C.C.	PORTLAND CEMENT CONCRETE
PC	POINT OF CURVATURE
PCC	POINT OF COMPOUND CURVATURE
PRC	POINT OF REVERSE CURVATURE
PT	POINT OF TANGENCY
PVMT	PAVEMENT
R=	RADIUS
R&R	REMOVE & REPLACE
R/W	RIGHT OF WAY
RCE	REGISTERED CIVIL ENGINEER
RD	ROAD
RRFB	RECTANGULAR RAPID FLASHING BEACON
RSP	ROCK SLOPE PROTECTION
Rt	RIGHT
S:	SLOPE
SD	STORM DRAIN
SDMH	STORM DRAIN MANHOLE
SF	SQUARE FOOT
SHLD	SHOULDER
SPECS	SPECIFICATIONS AND SPECIAL PROVISIONS
SS	SANITARY SEWER
ST	STREET
STA	STATION
STD	STANDARD
SW	SIDEWALK
TBC	TOP BACK OF CURB
TWLTL	TWO-WAY LEFT TURN LANE
TYP.	TYPICAL
VAR	VARIES
WH/AP	WHERE APPLICABLE
W	WATER
WM	WATER METER
XING	CROSSING

LEGEND

SCALED FOR CLARITY

EXISTING	PROPOSED	DESCRIPTION
— – – —		RIGHT OF WAY
═	═	CURB & GUTTER
— SD —	━	STORM DRAIN PIPE
Ⓓ		STORM DRAIN MANHOLE
▤	▤	DRAINAGE INLET
— SS —		SANITARY SEWER PIPE
Ⓢ		SANITARY SEWER MANHOLE
CO		SANITARY SEWER CLEANOUT
18"SS	18"SD	GRAVITY PIPE SIZE, TYPE, & DIRECTION
— W —		WATER PIPE
8"W		PRESSURE PIPE SIZE & TYPE
⋈		WATER VALVE
▨		WATER METER BOX
▼		AIR RELEASE VALVE
●		BLOW OFF VALVE
●		FIRE HYDRANT
— OHE —		ELECTRICAL LINE (OVERHEAD)
— E —		ELECTRICAL LINE (UNDERGROUND)
E		ELECTRICAL BOX
— OHC —		COMMUNICATION LINE (OVERHEAD)
— C —		COMMUNICATION LINE (UNDERGROUND)
Ⓤ		UTILITY MANHOLE
UB		UTILITY BOX

N:\6884 – City of Placerville\016 – Placerville Drive Pedestrian Connectivity Project\10 – CAD Drawings\Improvement Plans\6884.016 – TYPICAL SECTIONS.dwg Feb 20, 2025 – 11:36am, gramos

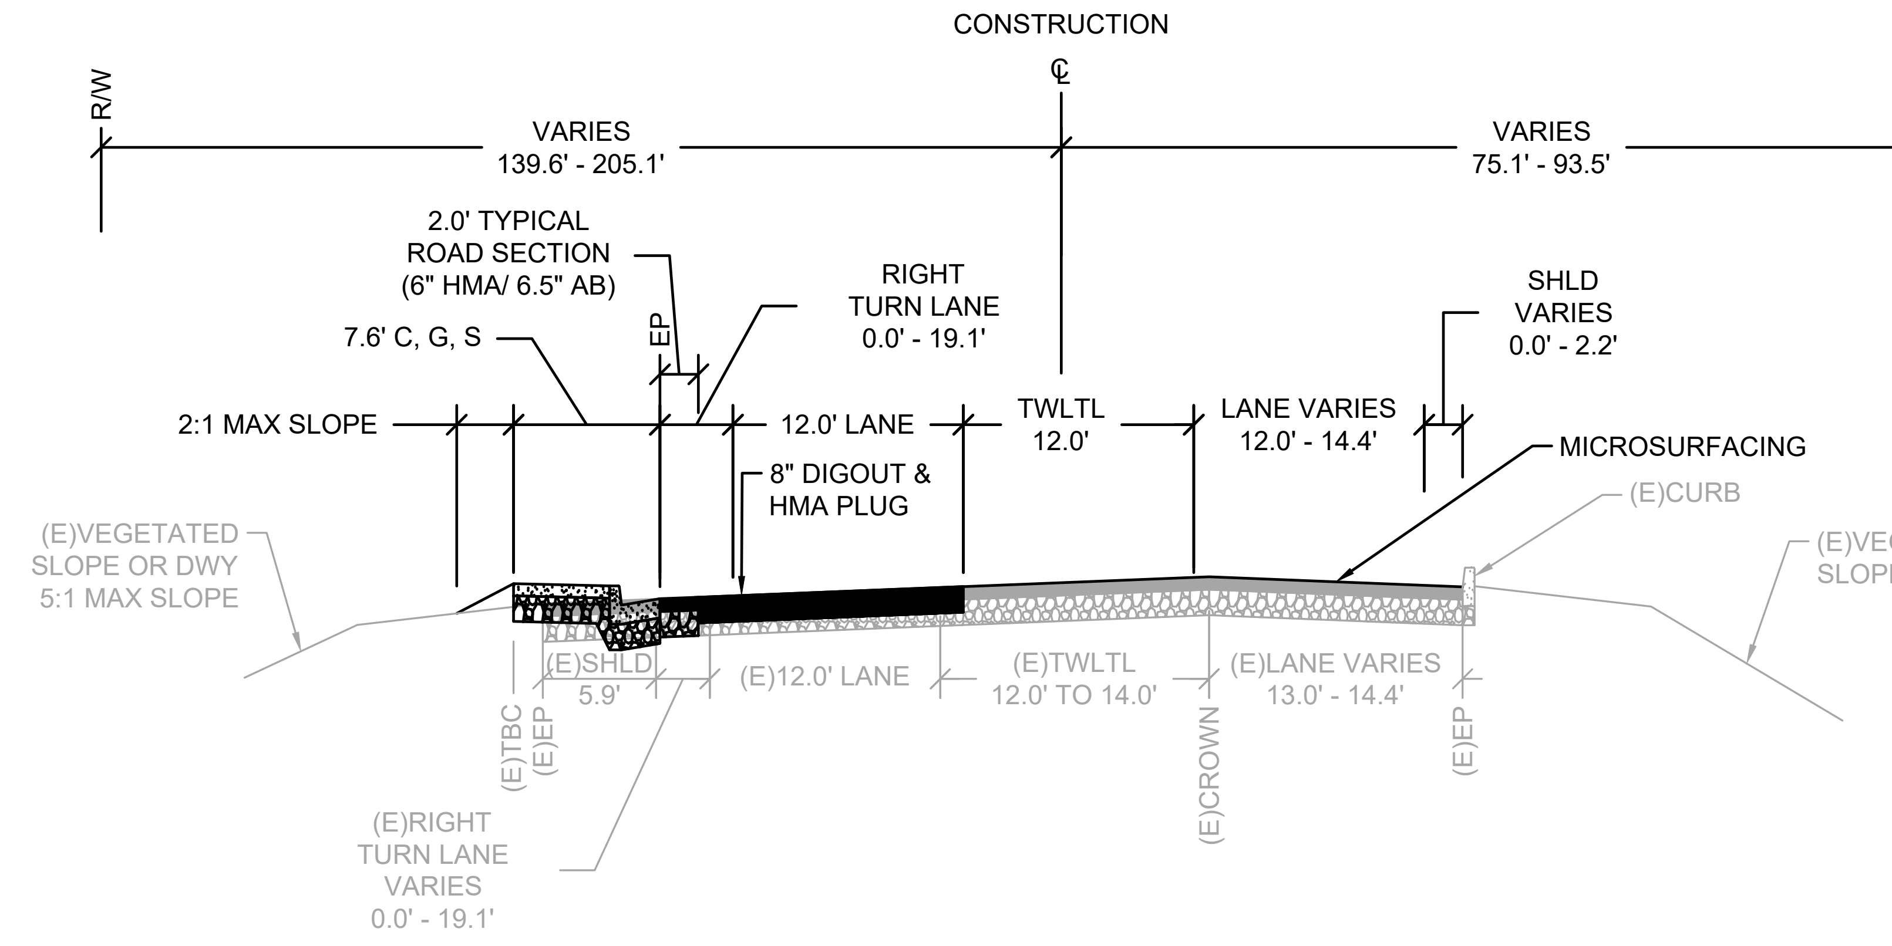

PLACERVILLE DR - STA 12+46 TO STA 14+13 N.T.S. 1

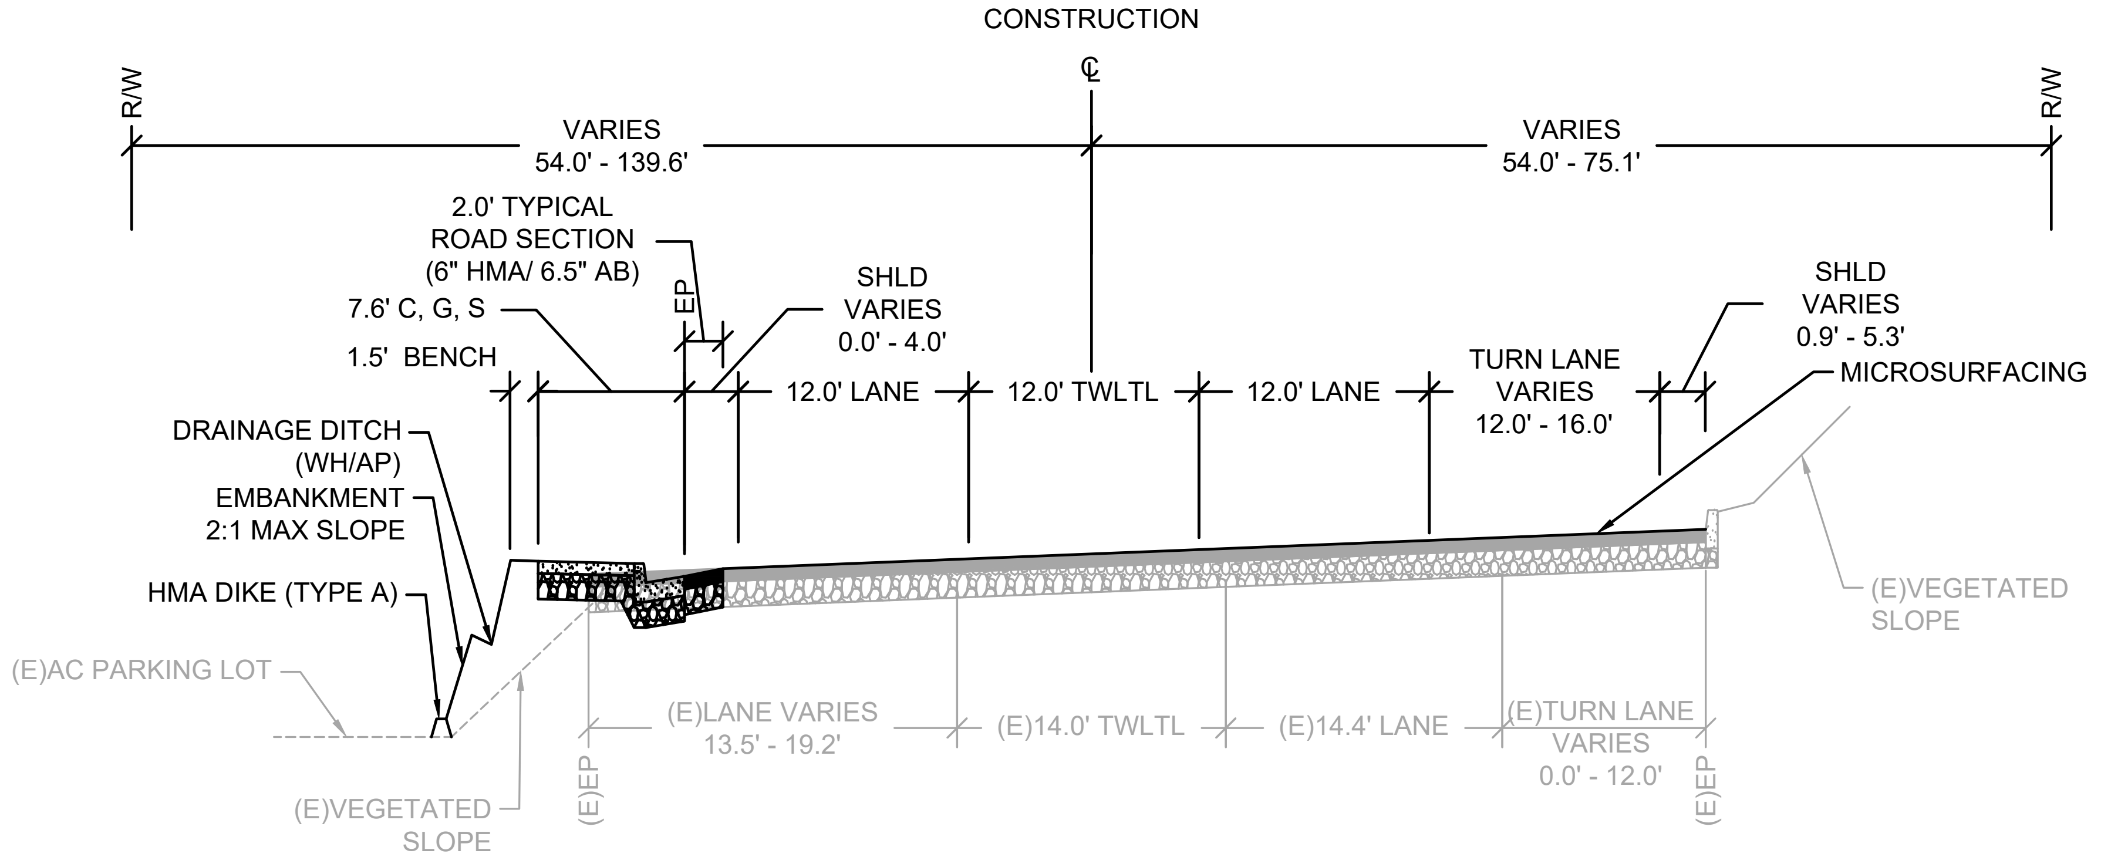

PLACERVILLE DR - STA 14+13 TO STA 15+82 N.T.S. 2

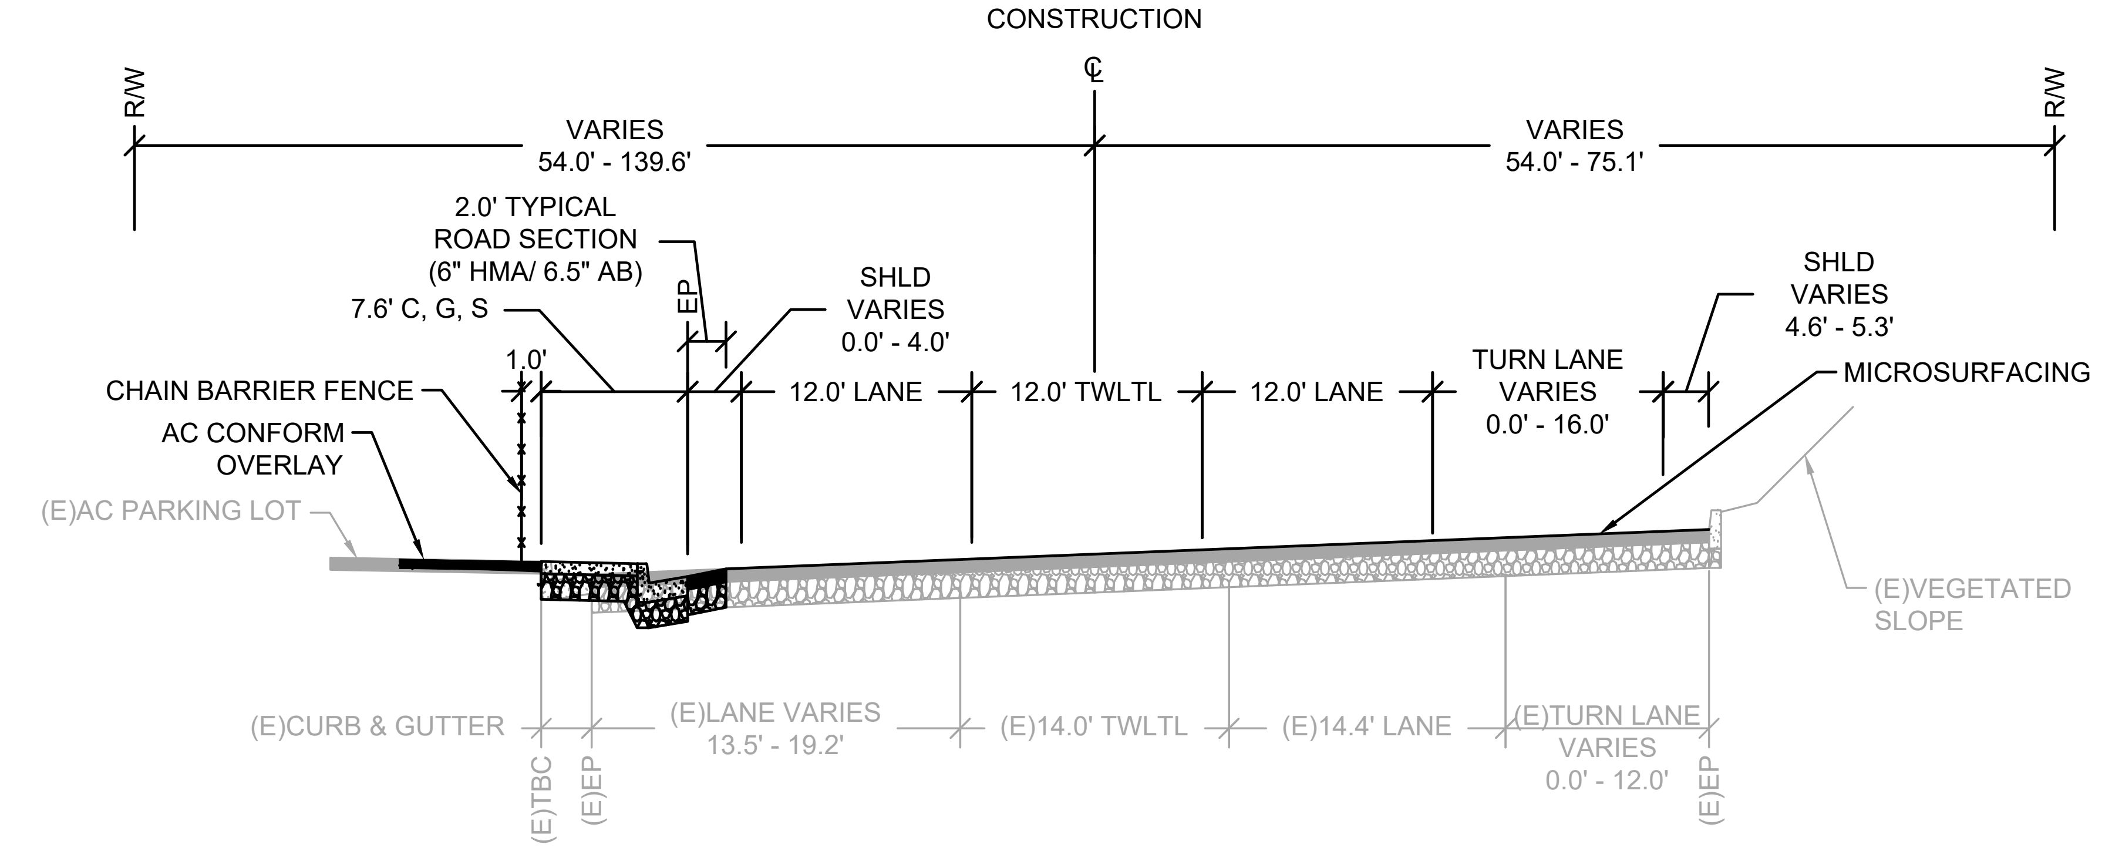

PLACERVILLE DR - STA 15+82 TO STA 18+10 N.T.S. 3

NO.	REVISION DESCRIPTION	CHECKED BY	DATE

95% SUBMITTAL
NOT FOR CONSTRUCTION

DRAWING SCALE
HOR. SCALE: AS NOTED
VERT. SCALE: N.T.S.

R. E. Y. ENGINEERS, Inc.
Civil Engineering | Land Surveying | Remote Sensing
905 Sutter Street, Suite 200, Folsom, CA 95630
(916) 366-3040 Fax (916) 366-3303

PLACERVILLE DRIVE PEDESTRIAN CONNECTIVITY PROJECT
CIP# 42337 / FEDERAL PROJECT NO. 5015(037)
TYPICAL SECTIONS (1) & ABBREVIATIONS
CITY OF PLACERVILLE CA

DRAWING INFO
DATE: 2025-02-18
DRAFTER: JC
DESIGNER: GVR
REVIEWER: CASB

PROJECT NO.
6884.016
SHEET NO. C02 OF C16

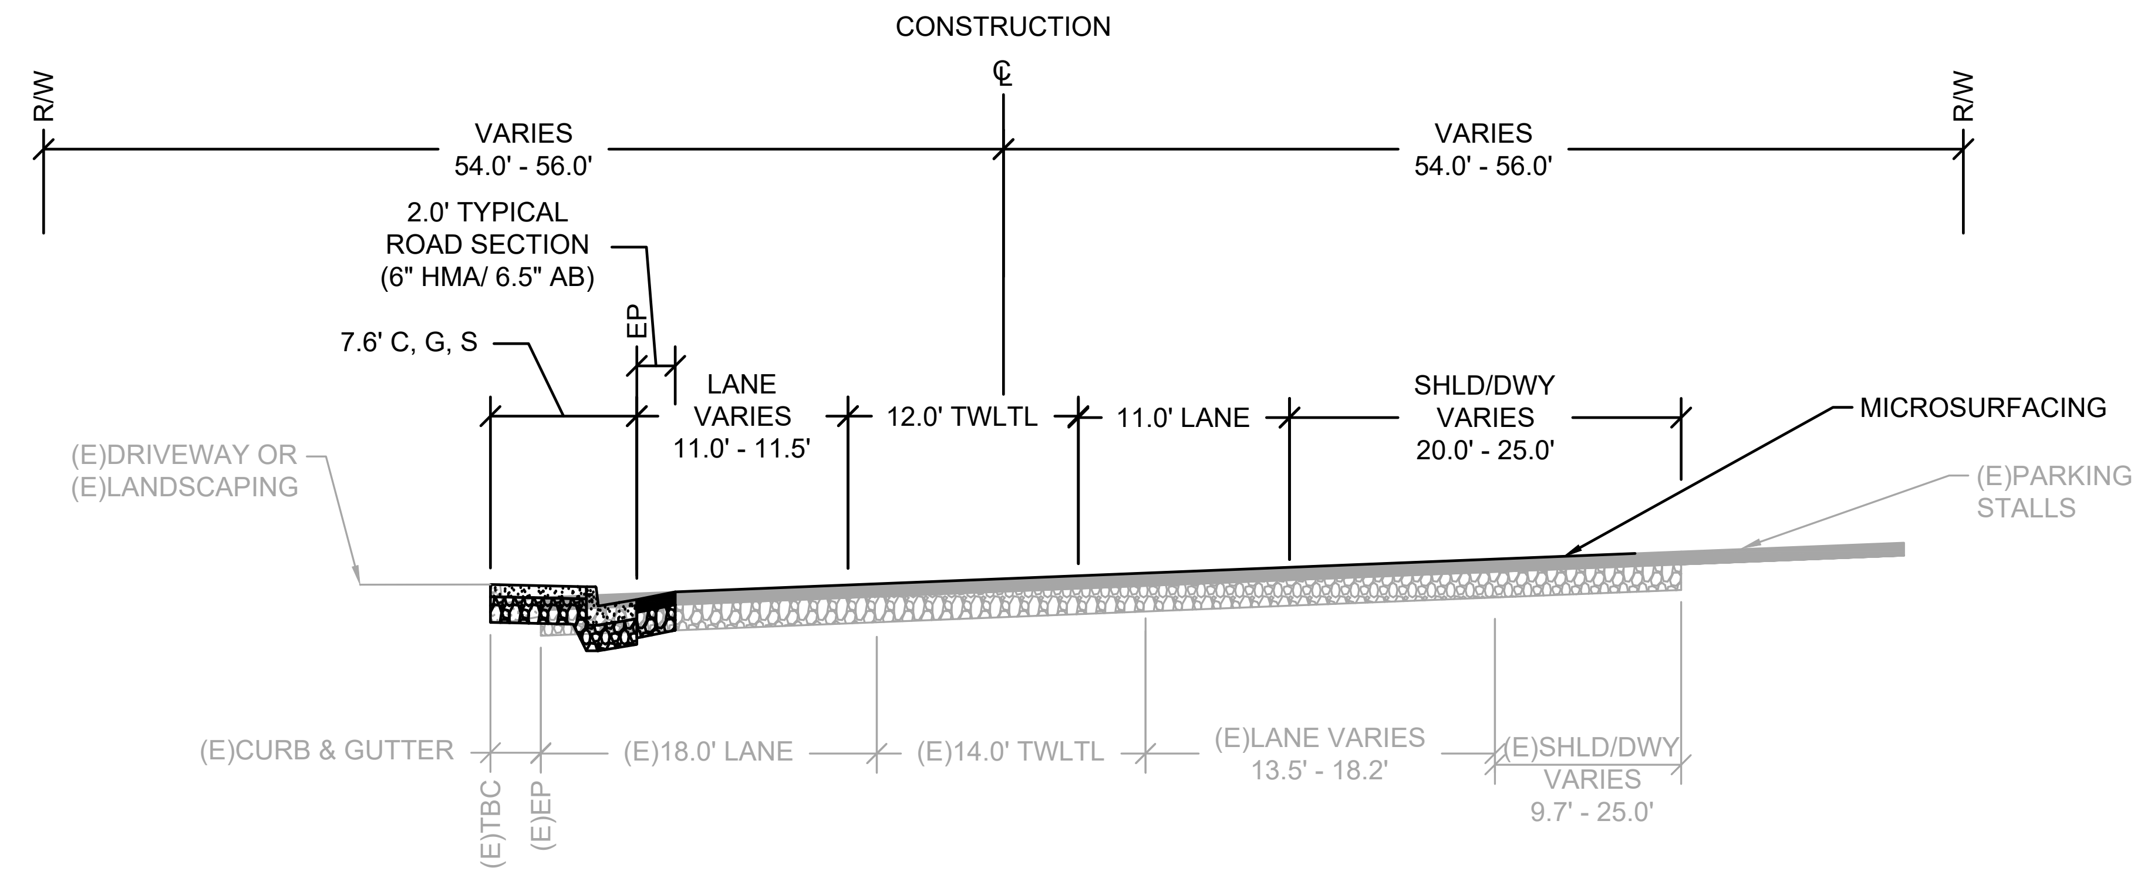

PLACERVILLE DR - STA 18+10 TO STA 20+39 N.T.S. 4

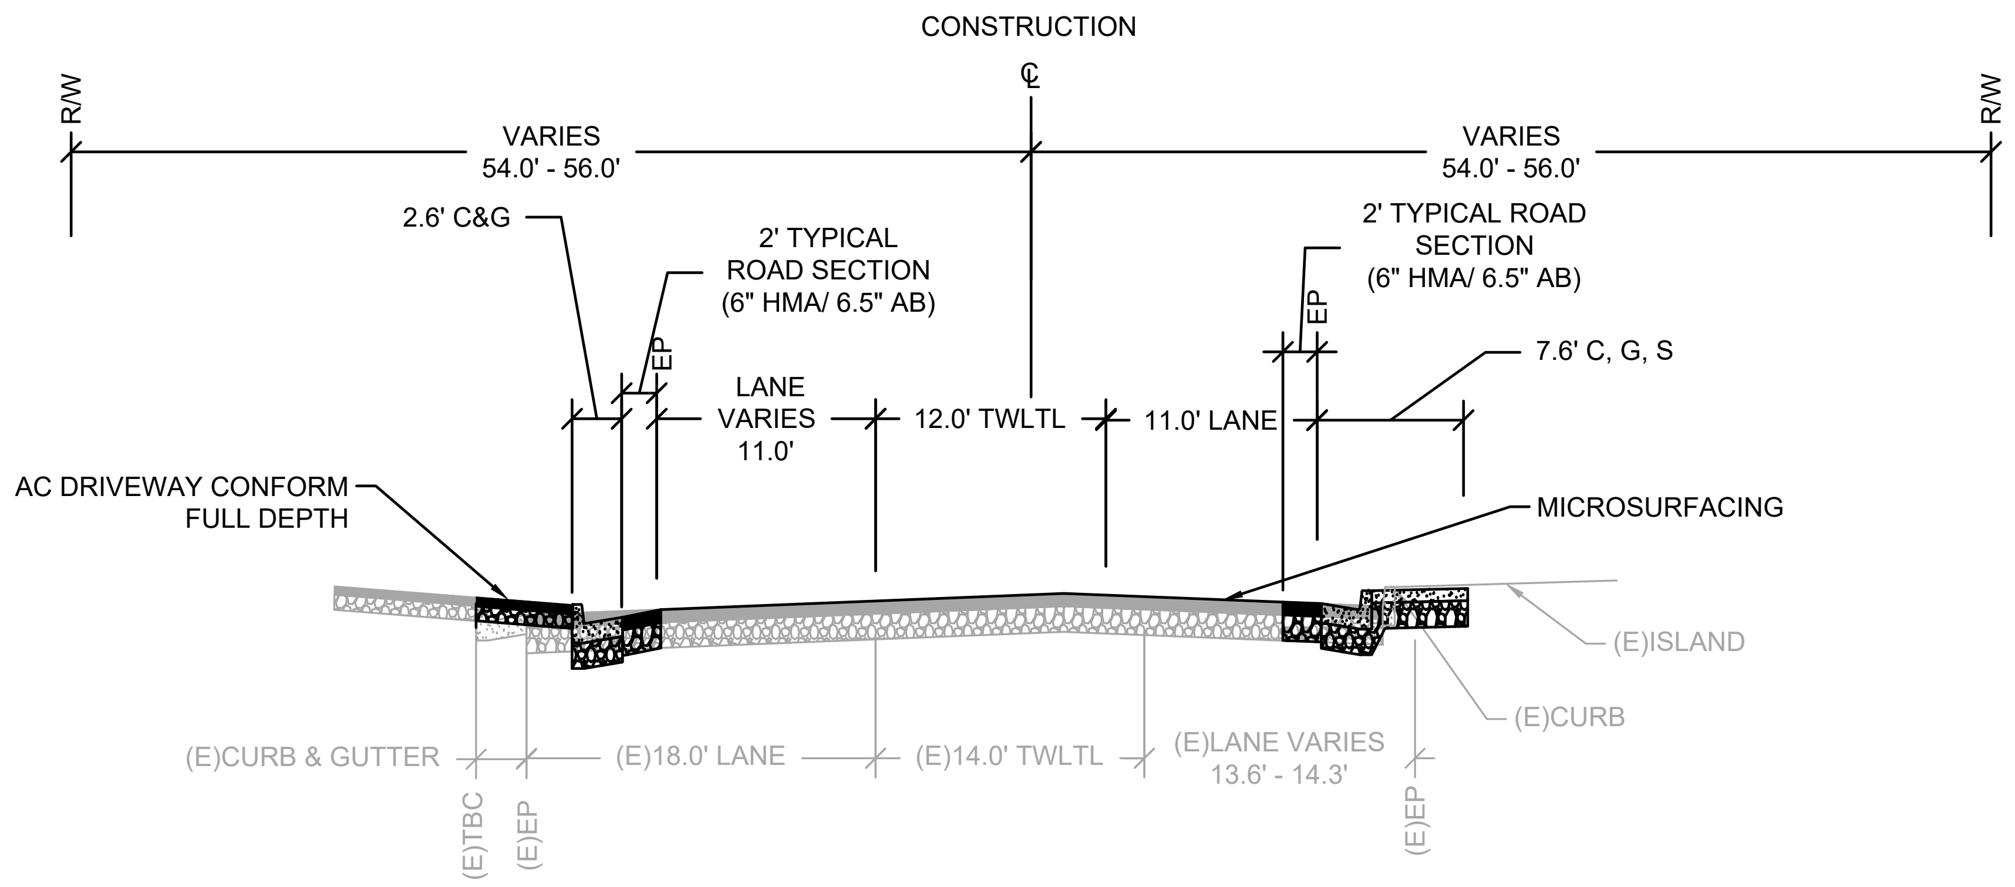

PLACERVILLE DR - STA 21+72 TO STA 23+52 N.T.S. 6

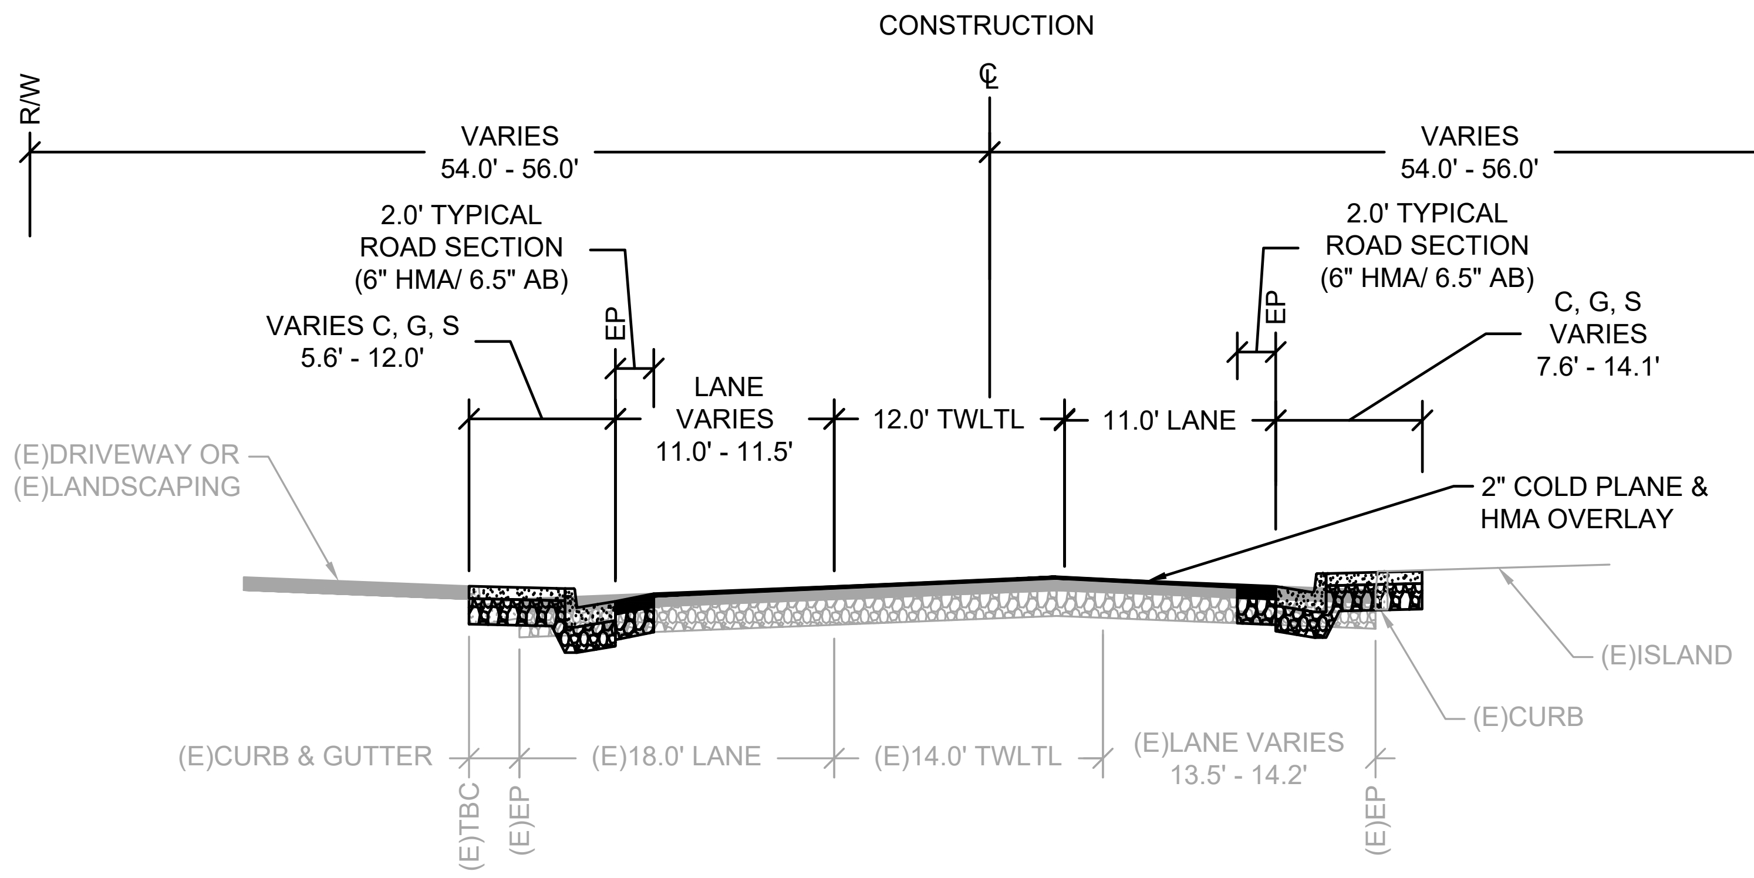

PLACERVILLE DR - STA 20+39 TO STA 21+72 N.T.S. 5

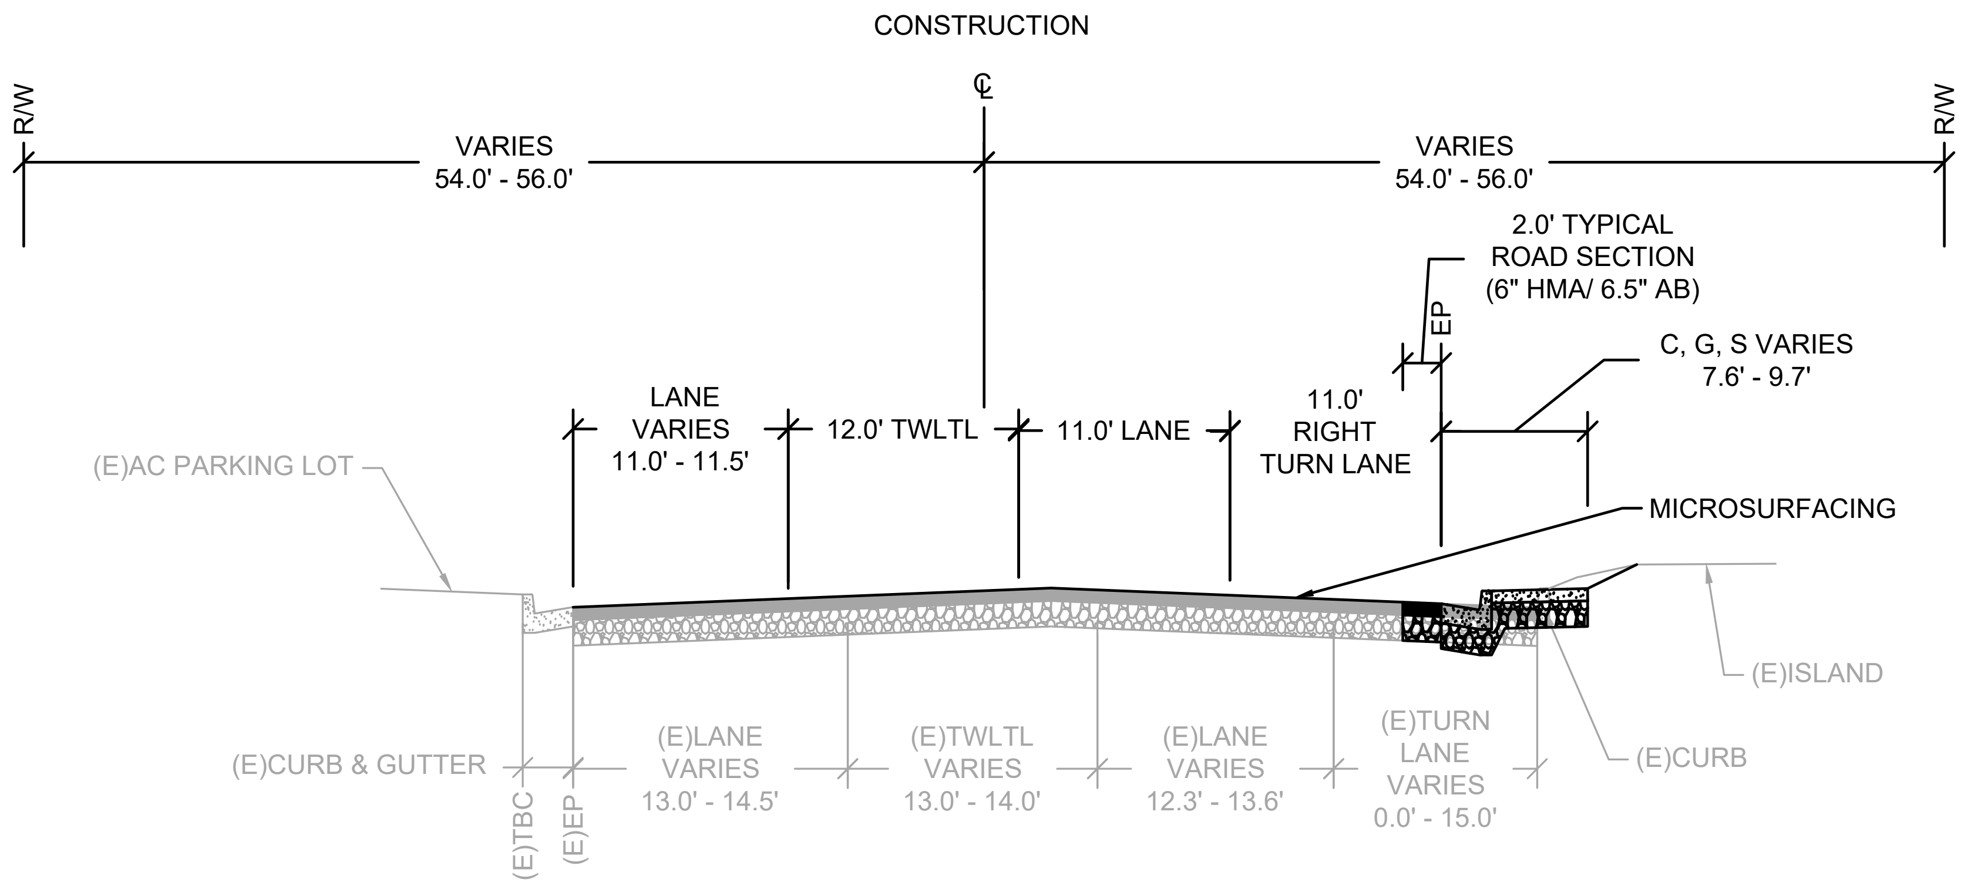

PLACERVILLE DR - STA 23+52 TO STA 26+21 N.T.S. 7

N:\6884 - City of Placerville\016 - Placerville Drive Pedestrian Connectivity Project\10 - CAD Drawings\Improvement Plans\6884.016 - TYPICAL SECTIONS.dwg Feb 20, 2025 - 11:36am, gramos

NO.	REVISION	DESCRIPTION	CHECKED BY	DATE

95% SUBMITTAL
NOT FOR CONSTRUCTION

DRAWING SCALE
HOR. SCALE: 1" = 10'
VERT. SCALE: N.T.S.

R. E. Y. ENGINEERS, Inc.
Civil Engineering | Land Surveying | Remote Sensing
905 Sutter Street, Suite 200, Folsom, CA 95630
(916) 366-3040 Fax (916) 366-3303

PLACERVILLE DRIVE PEDESTRIAN CONNECTIVITY PROJECT
CIP# 42337 / FEDERAL PROJECT NO. 5015(037)

TYPICAL SECTIONS (2)

CITY OF PLACERVILLE **CA**

DRAWING INFO
DATE: 2025-02-18
DRAFTER: JC
DESIGNER: GVR
REVIEWER: CASB

PROJECT NO.
6884.016
SHEET NO. **C03** OF **C16**

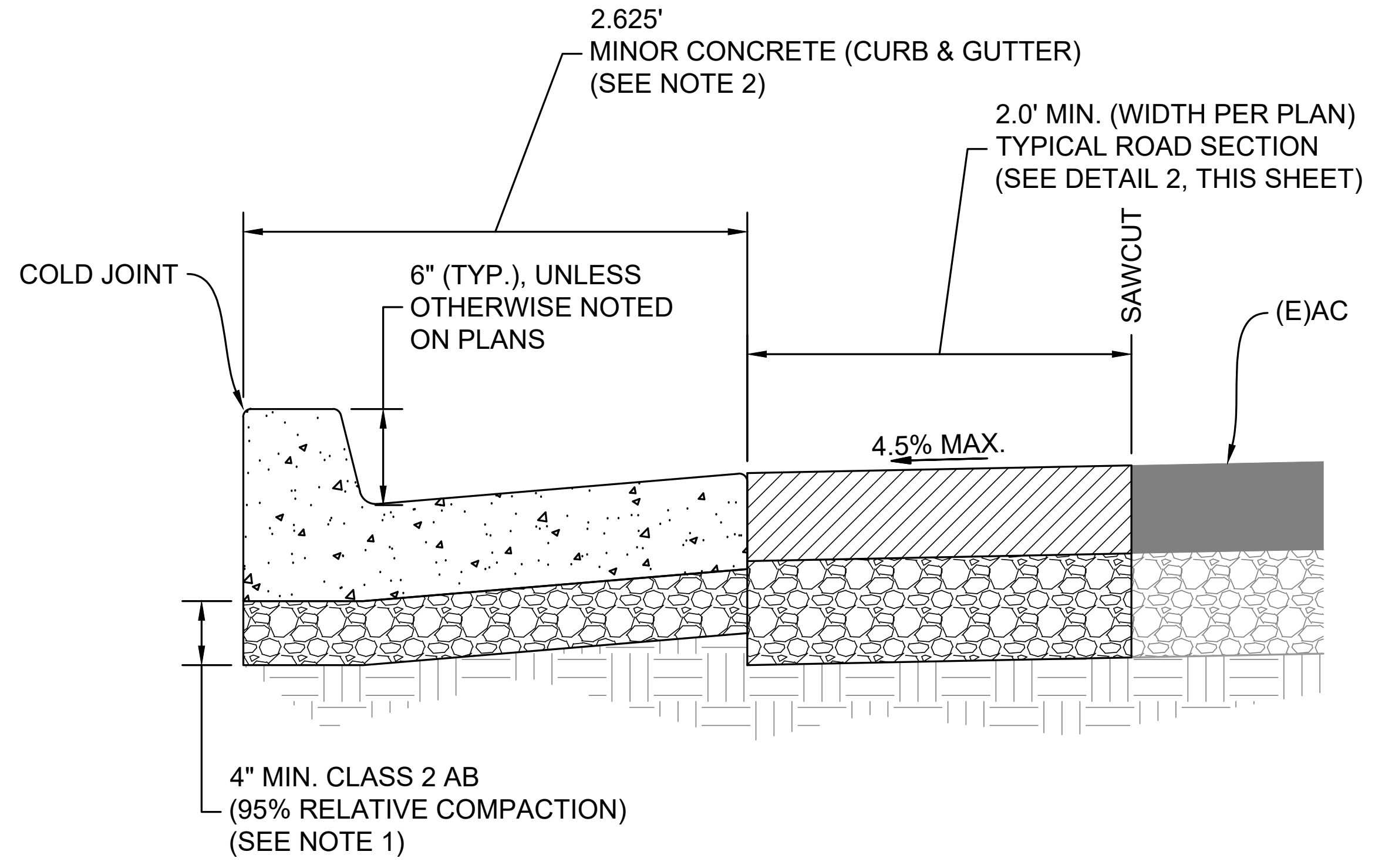

NOTES:
1. (E)AB & (E)AC GRINDINGS GENERATED FROM REMOVE BASE & SURFACING AND COLD PLANE ACTIVITIES MAY BE USED UNDER MINOR CONCRETE (CURB & GUTTER) IN LIEU OF AB, PER PROJECT SPECIFICATIONS.
2. MINOR CONCRETE (CURB & GUTTER) PER CALTRANS 2024 STD PLAN A87A "TYPE A2-6 CURB" MODIFIED PER THIS DETAIL.
3. TYPICAL ROAD SECTION IS SHOWN FOR CLARITY AND NOT INCLUDED IN QUANTITIES FOR MINOR CONCRETE (CURB & GUTTER).

MINOR CONCRETE (CURB & GUTTER) N.T.S. 1

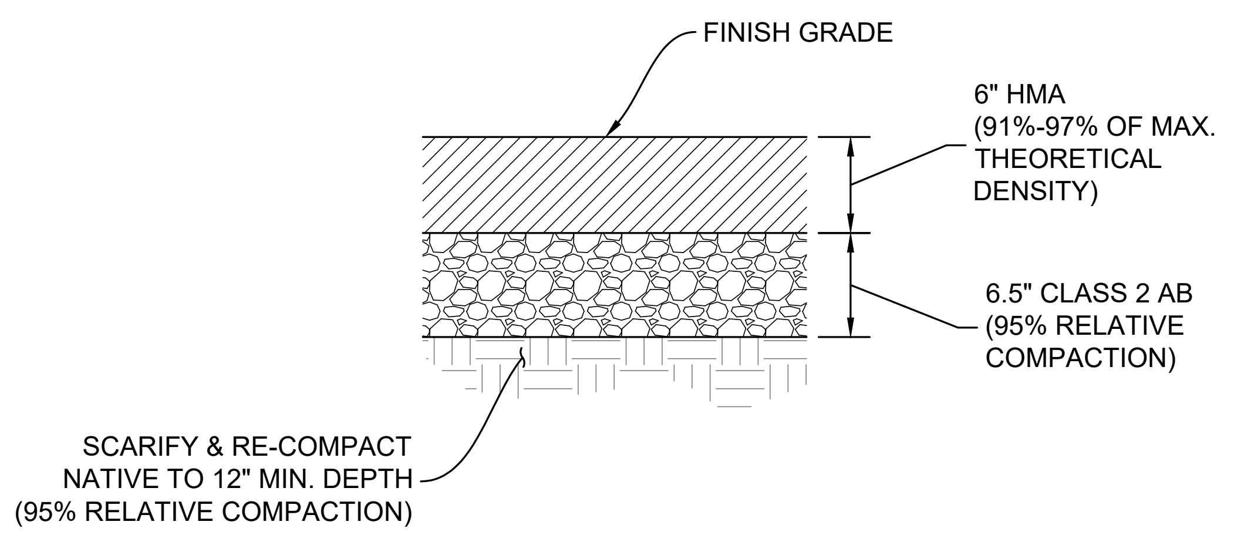

NOTES:
1. CONTRACTOR TO VERIFY DEPTHS OF UNDERGROUND UTILITIES PRIOR TO SCARIFICATION.

TYPICAL ROAD SECTION N.T.S. 2

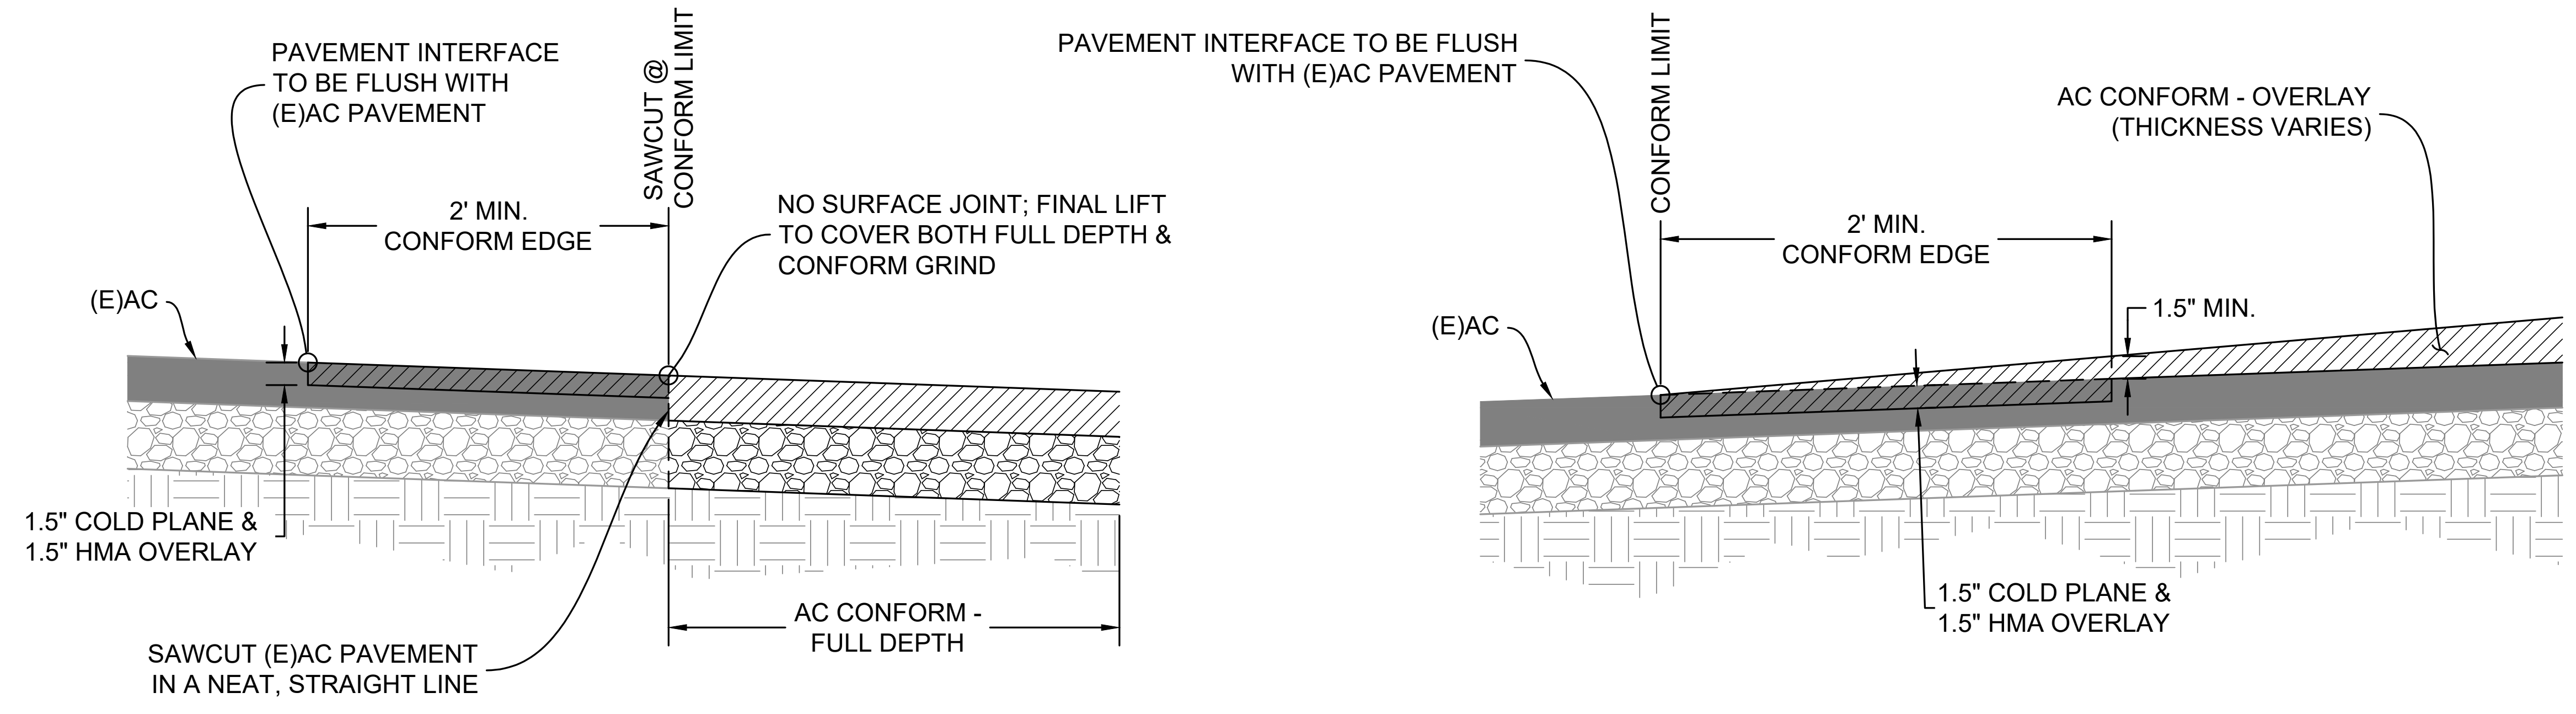

WHERE ADJACENT TO AC CONFORM - FULL DEPTH

WHERE ADJACENT TO AC CONFORM - OVERLAY

	1.5" COLD PLANE (SF)	1.5" HMA OVERLAY (TONS)
QUANTITY PER LINEAL FOOT OF CONFORM EDGE	2.0	0.01875

NOTES:
1. CONFORM EDGE SHALL BE BROKEN DOWN AND PAID FOR SEPARATELY AS INCLUDED IN THE "1.5" COLD PLANE" AND "HMA" BID ITEMS.
2. "AC CONFORM - FULL DEPTH" AND "AC CONFORM - OVERLAY" ARE SHOWN FOR CLARITY AND NOT INCLUDED IN QUANTITIES FOR CONFORM EDGE.
3. CONFORM EDGE SHALL ONLY BE CONSTRUCTED WHERE INDICATED ON THE PROJECT PLANS OR AS DIRECTED BY THE ENGINEER.

CONFORM EDGE N.T.S. 3

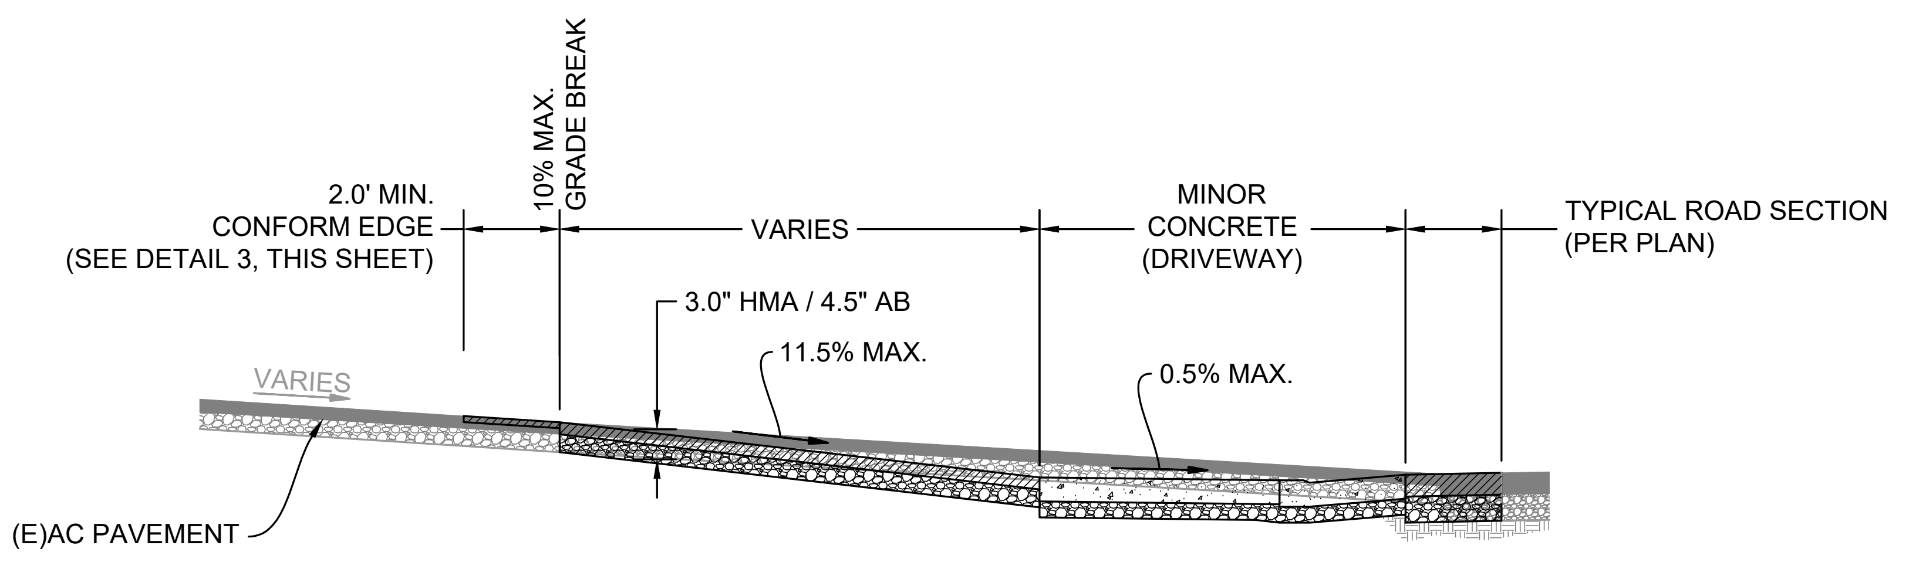

FULL DEPTH

(WHERE DRIVEWAY IS IN CUT CONDITION OR AS INDICATED ON PLANS)

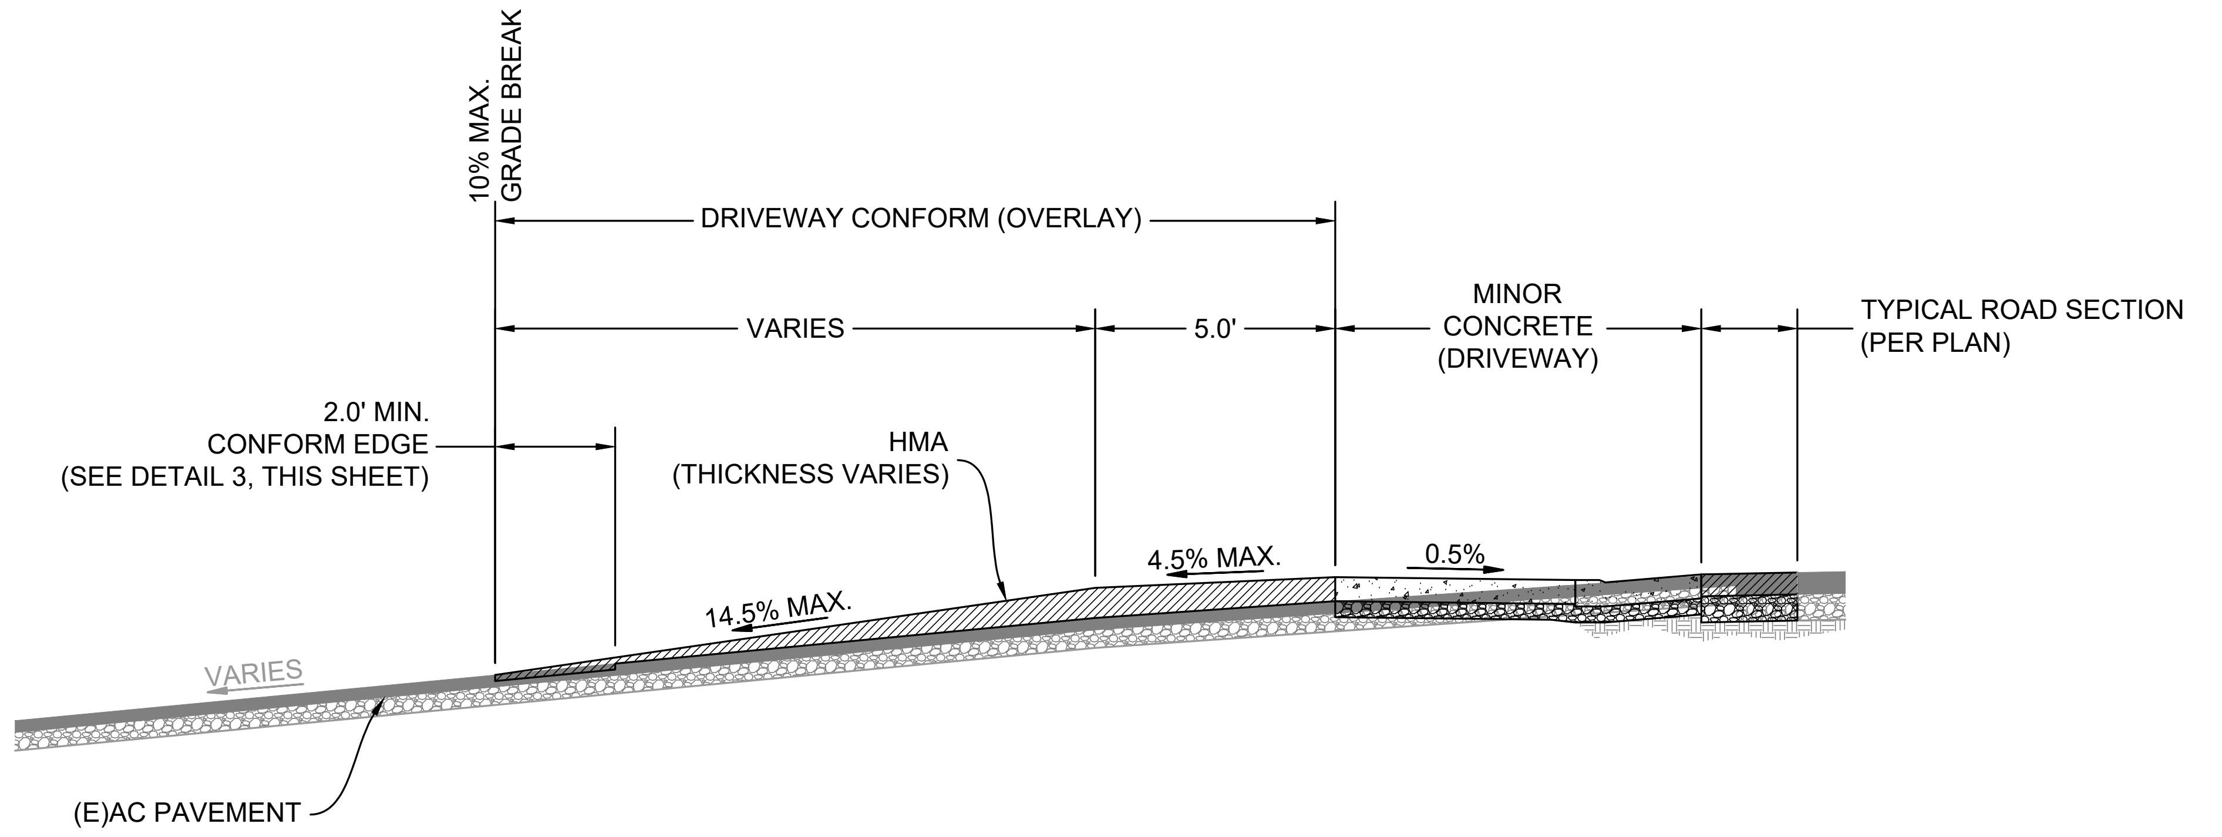

OVERLAY

(WHERE DRIVEWAY IS IN FILL CONDITION OR AS INDICATED ON PLANS)

NOTES:
1. AC CONFORM SHALL BE BROKEN DOWN AND PAID FOR SEPARATELY AS INCLUDED IN THE "HMA" AND "CLASS 2 AB" BID ITEMS.
2. MINOR CONCRETE (DRIVEWAY), TYPICAL ROAD SECTION, AND CONFORM EDGE ARE SHOWN FOR CLARITY AND NOT INCLUDED IN QUANTITIES FOR AC CONFORM.
3. NO GRADE BREAKS WITHIN DRIVEWAY CONFORM SHALL EXCEED 10%.

AC CONFORM N.T.S. 4

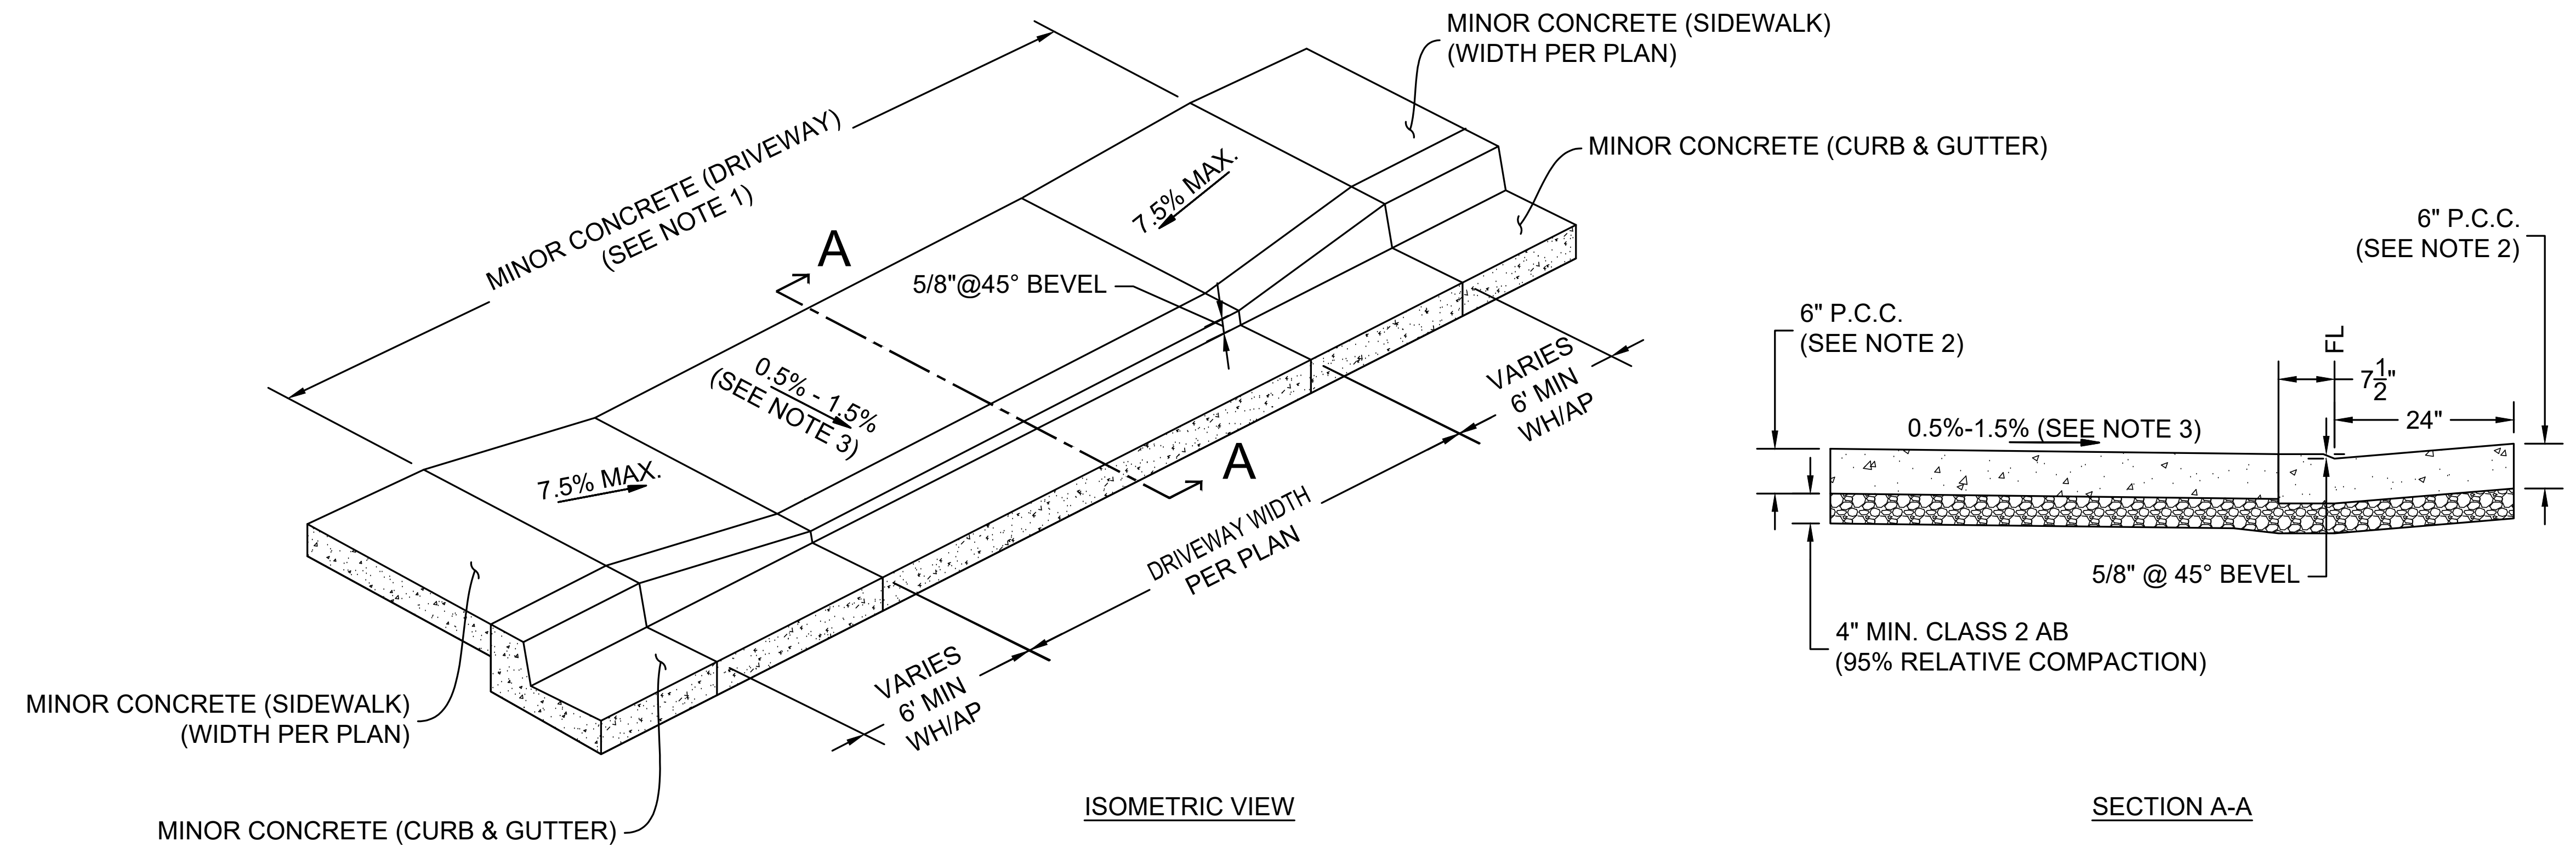

ISOMETRIC VIEW

SECTION A-A

NOTES:
1. NO EXPANSION JOINTS WITHIN THIS AREA. USE WEAKENED PLANE JOINTS @ 10' INTERVALS.
2. P.C.C. TO BE CLASS B 2,500 PSI STRENGTH AT 28 DAYS.
3. FOR DOWN SLOPE DRIVEWAYS, A CROSS SLOPE OF 0.5% SHALL BE APPLIED. FOR UP SLOPE DRIVEWAYS, A CROSS SLOPE OF 1.5% SHALL BE APPLIED.
4. MINOR CONCRETE (SIDEWALK) AND MINOR CONCRETE (CURB & GUTTER) SHOWN FOR CLARITY AND NOT INCLUDED IN QUANTITIES FOR MINOR CONCRETE (DRIVEWAY).

MINOR CONCRETE (DRIVEWAY) N.T.S. 5

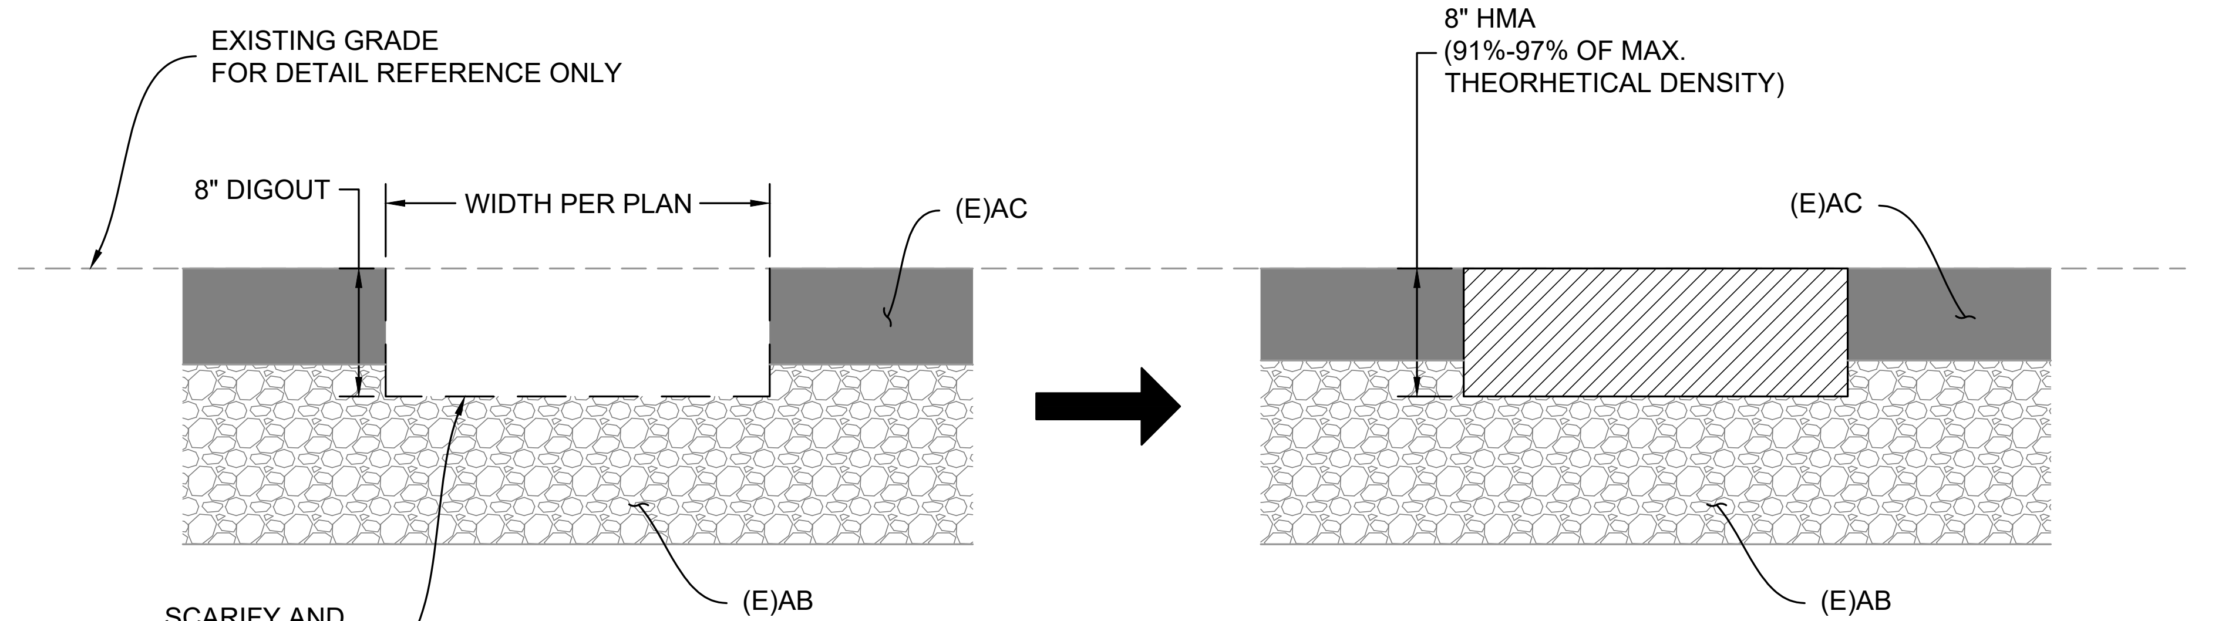

DIGOUT

HMA PLUG

NOTES:
1. CONTRACTOR TO VERIFY DEPTHS OF UNDERGROUND UTILITIES PRIOR TO DIGOUTS AND SCARIFICATION.

DIGOUT & HMA PLUG N.T.S. 6

NO.	REVISION	DESCRIPTION	CHECKED BY	DATE

DRAWING SCALE
HOR. SCALE: AS NOTED
VERT. SCALE: N.T.S.

R. E. Y. ENGINEERS, Inc.
Civil Engineering | Land Surveying | Remote Sensing
905 Sutter Street, Suite 200, Folsom, CA 95630
(916) 366-3040 Fax (916) 366-3303

PLACERVILLE DRIVE PEDESTRIAN CONNECTIVITY PROJECT
CIP# 42337 / FEDERAL PROJECT NO. CML-5015(037)
DETAILS (1)
CITY OF PLACERVILLE
CA

DRAWING INFO
DATE: 2025-02-18
DRAFTER: JC
DESIGNER: GVR
REVIEWER: CASB

PROJECT NO.
6884.016
SHEET NO. **C04** OF **C16**

STORM DRAIN PIPE TRENCH SECTION
N.T.S. 7

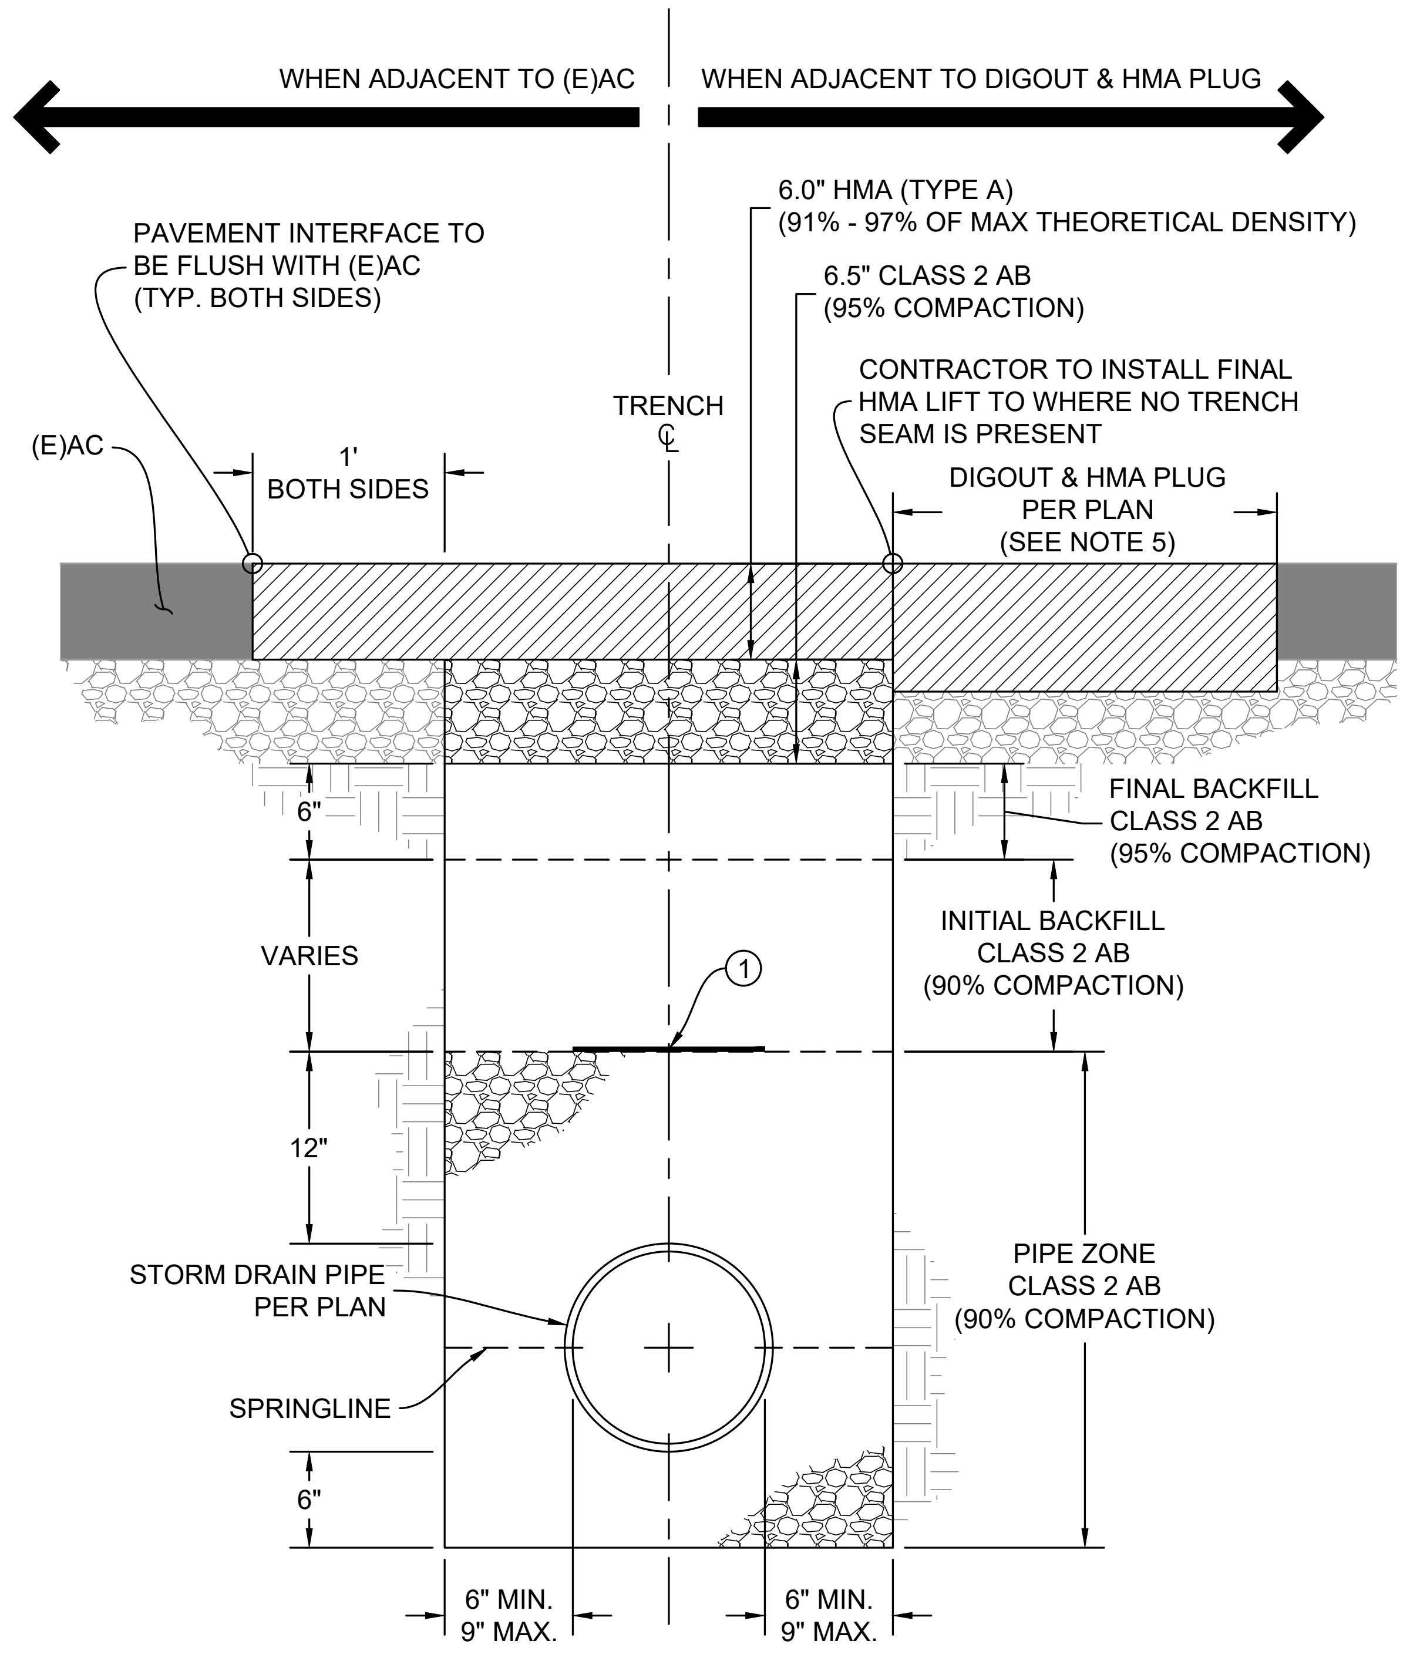

ITEM #	DESCRIPITON
①	12" WIDE GREEN NON-METALLIC WARNING TAPE MARKED "STORM DRAIN"

NOTES:
1. PIPE TO BE LAID WITH LABEL UP ON EACH JOINT.
2. COMAPACTION IS RELATIVE TO CALTRANS CALIFORNIA TEST 231F OF ASTM 1557.
3. TRENCH WALLS ARE TO BE VERTICAL.
4. DIGOUT AND HMA PLUG SHOWN FOR CLARITY AND NOT INCLUDED IN QUANTITIES FOR STORM DRAIN PIPE.

UNDER-SIDEWALK DRAIN
N.T.S. 8

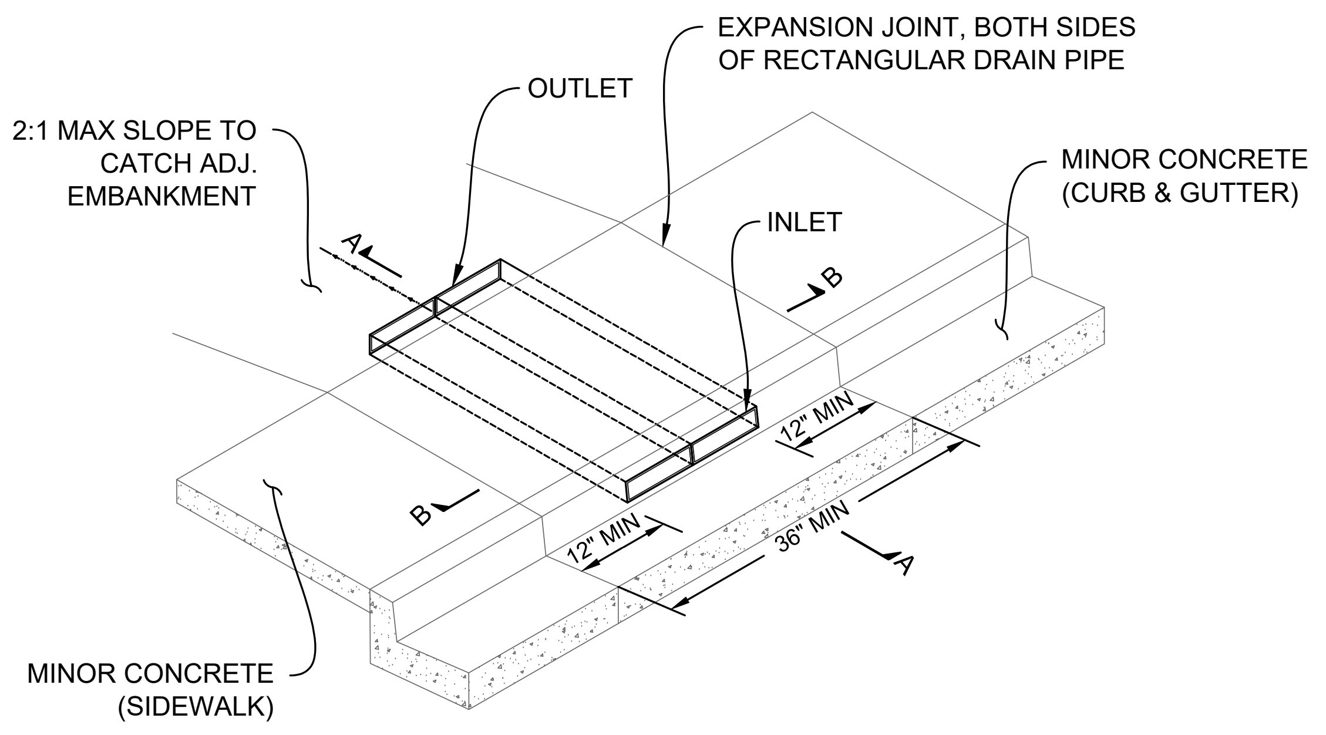

ISOMETRIC PLAN

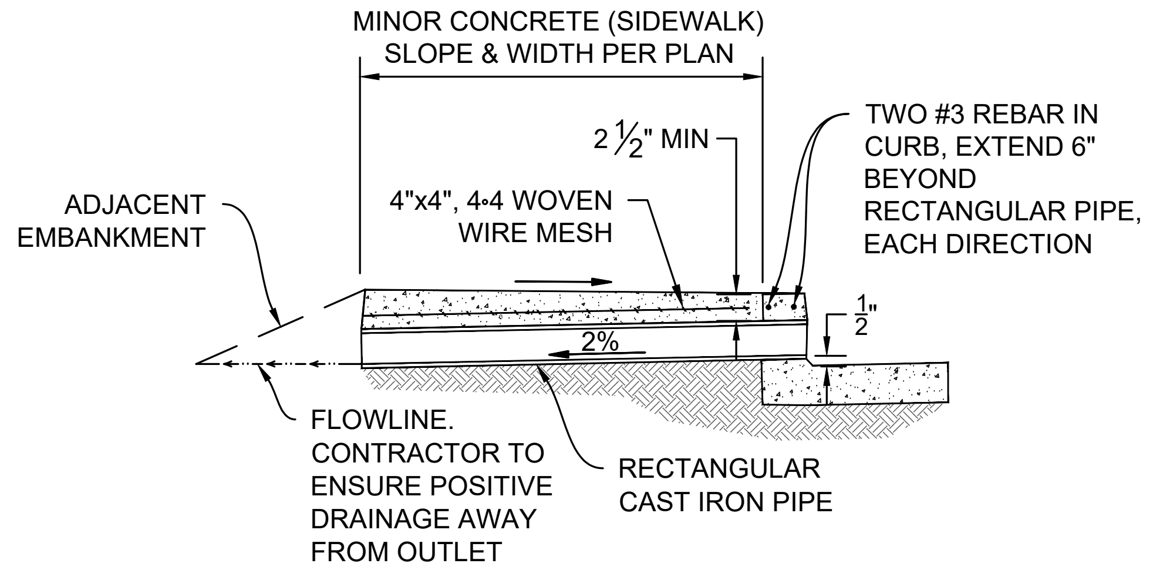

SECTION A-A

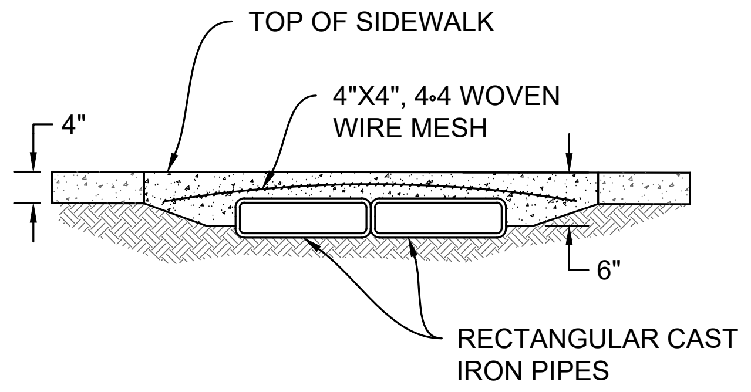

SECTION B-B

NOTES:
1. 3"x5" RECTANGULAR PIPE HAS A LAYING LENGTH OF 1'-0"
2. FOR INSTALLATION ON 6" CURBS THE OUTSIDE PIPE OF 3"x9" WILL HAVE 4 1/4" x 10 1/4" OUTSIDE HUBS WITH 21.20 SQ IN FLOW AREA & A 5'-0" LAYING LENGTH
3. MINOR CONCRETE (SIDEWALK) AND MINOR CONCRETE (CURB & GUTTER) SHOWN FOR CLARITY AND NOT INCLUDED IN QUANTITIES FOR UNDER-SIDEWALK DRAIN.

ECCENTRIC MANHOLE CONE
N.T.S. 10

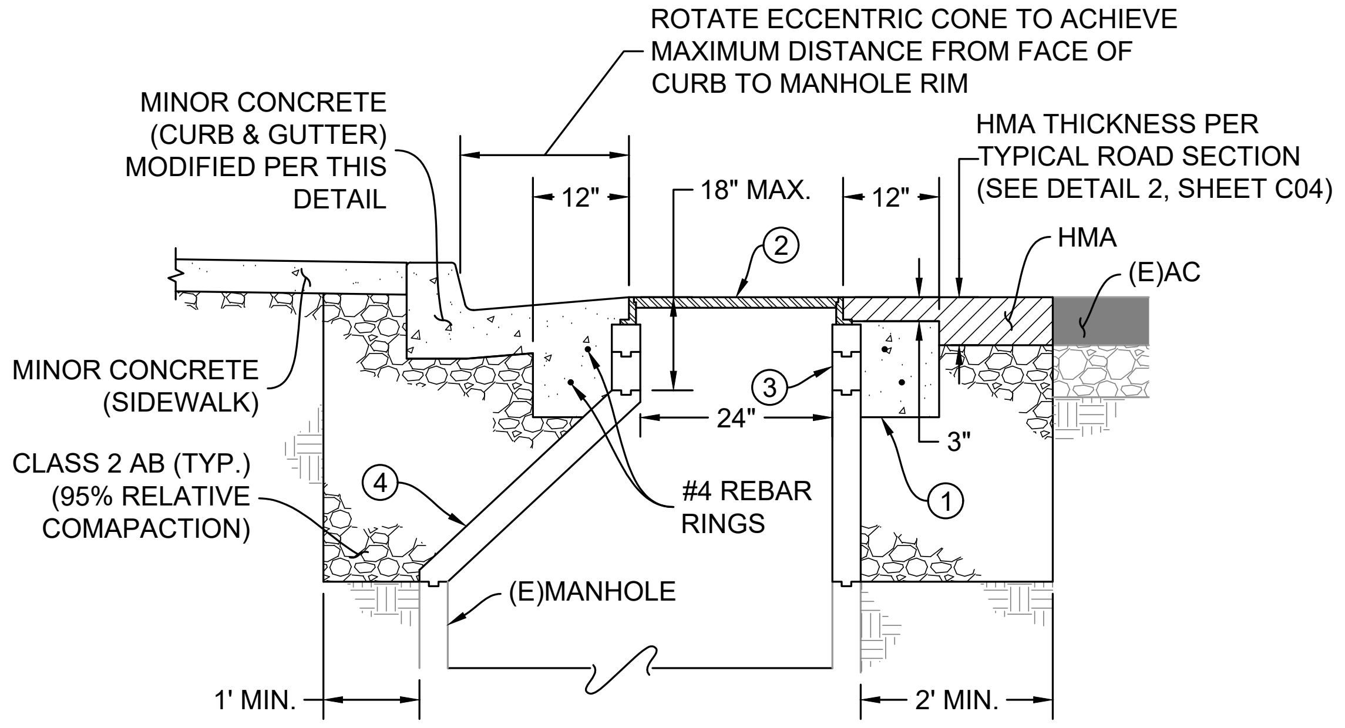

ITEM #	DESCRIPTION
①	P.C.C. COLLAR (SEE DETAIL 9, THIS SHEET)
②	FRAME & COVER, STAMPED "SEWER"
③	GRADE RING, MINIMUM OF ONE PER MANHOLE (SEE NOTE 1)
④	ECCENTRIC CONE

NOTES:
1. GRADE RINGS TO BE FULLY ENCASED IN CONCRETE COLLAR BELOW ASPHALT SURFACE.
2. MINOR CONCRETE (SIDEWALK) AND MINOR CONCRETE (CURB & GUTTER) SHOWN FOR CLARITY AND NOT INCLUDED IN QUANTITIES FOR ECCENTRIC MANHOLE CONE.

DI MARKER
N.T.S. 11

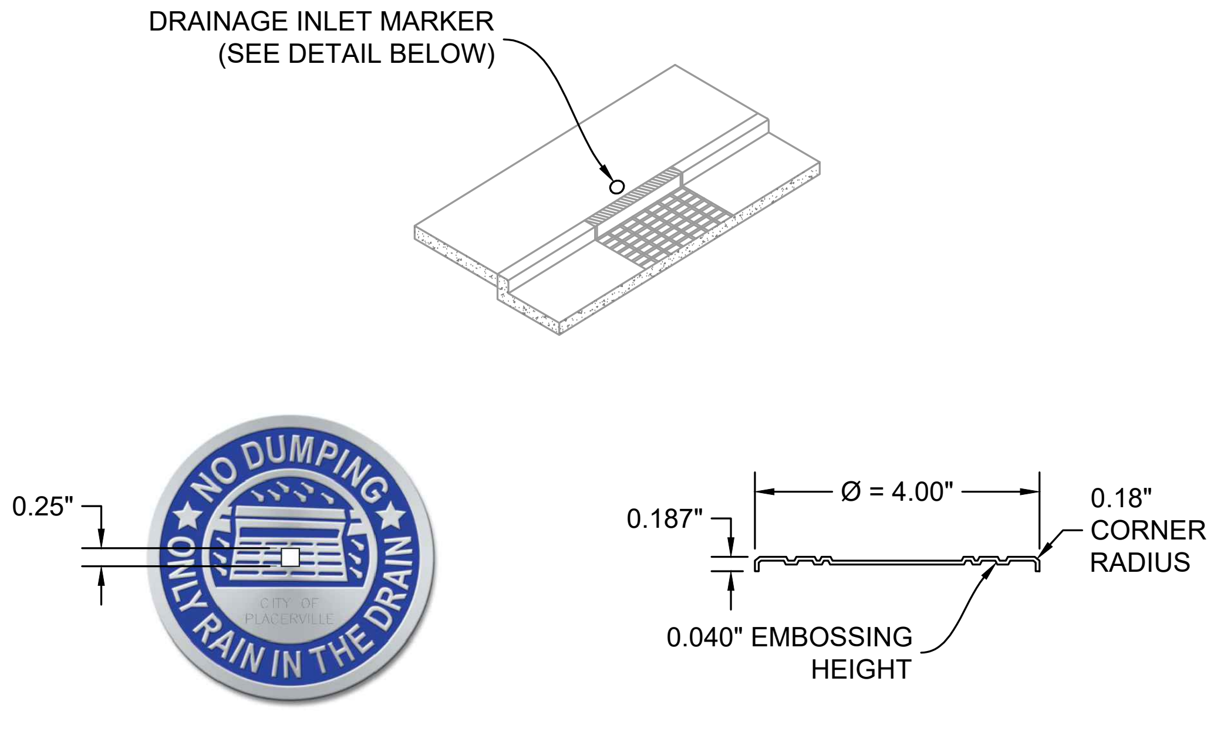

SECTION VIEW

NOTES:
1. ALL NEW OR RECONSTRUCTED DRAINAGE INLETS SHALL HAVE A DRAINAGE INLET MARKER. ALL MARKERS SHALL BE APPROVED BY THE CITY INSPECTOR PRIOR TO BEING USED.

ROADSIDE SIGN
N.T.S. 12

NOTES:
1. THE SIGN INSTALLATION SHALL USE THE UNISTRUT TELESPAR® SIGN SUPPORT SYSTEM WITH A 2", 12-GAUGE BREAKAWAY POST, FITTED HEAVY DUTY ONE-PIECE ANCHOR & DRIVE RIVET FASTENERS OR APPROVED EQUIVALENT.
2. THE POST SHALL BE SECURED TO THE ANCHOR ON TWO SIDES: 1-FACING ONCOMING TRAFFIC, 1-FACING THE ROADWAY.
3. FOR CONCRETE SPECIFICATIONS SEE SECTION 90 OF THE CALTRANS STANDARD SPECIFICATIONS.
4. HEAVY DUTY ANCHOR SHOULD HAVE ONLY ONE (1) HOLE AT THE TOP ON ALL FOUR SIDES.

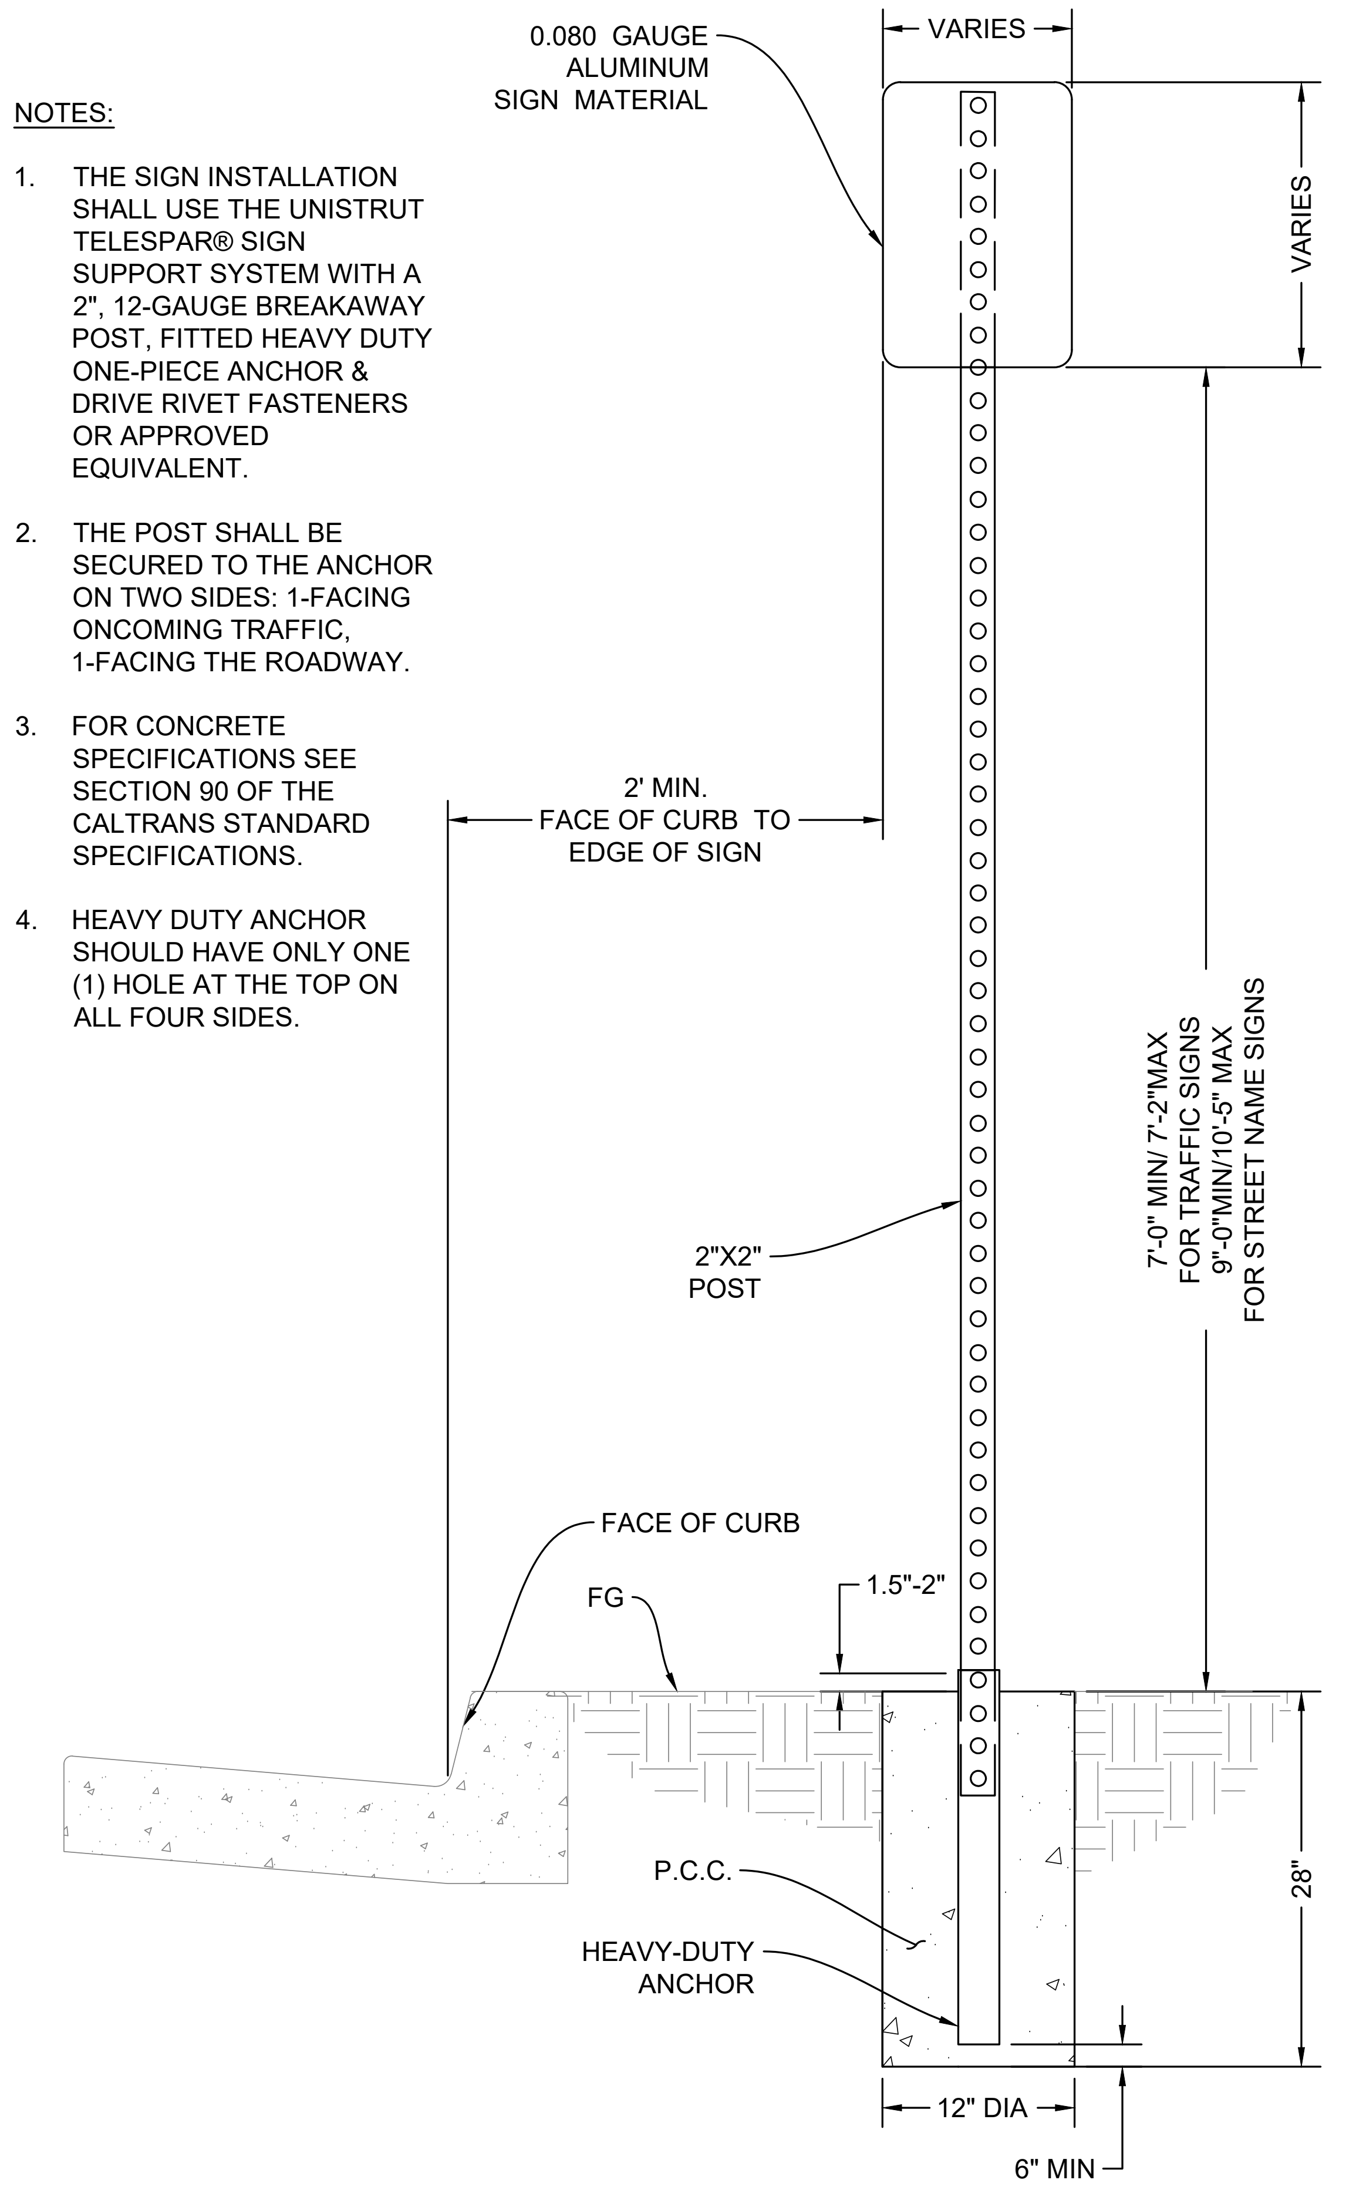

YIELD MARKINGS
N.T.S. 13

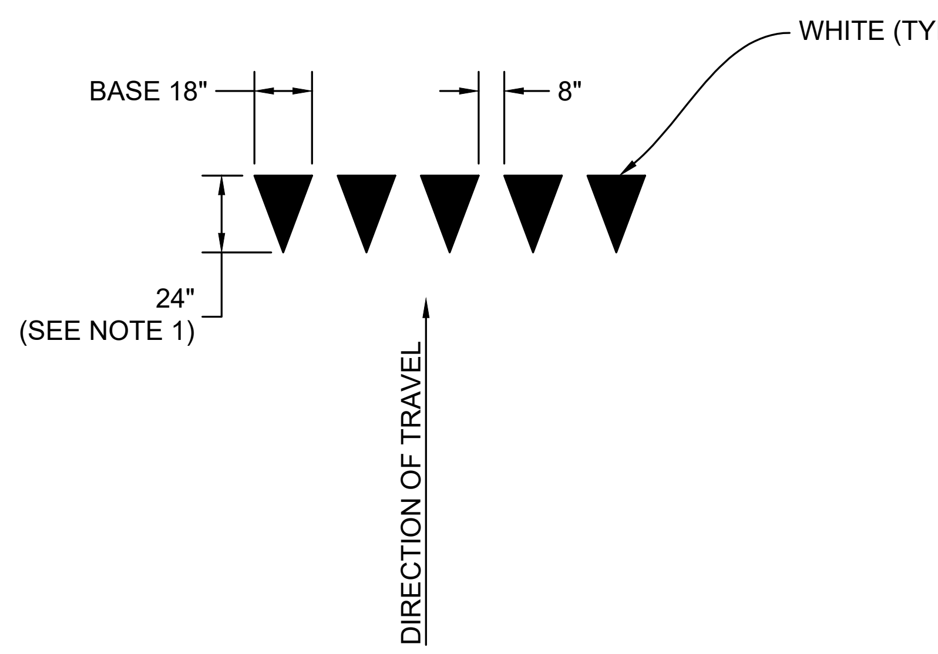

NOTES:
1. TRIANGLE HEIGHT IS EQUAL TO 1.5 TIMES THE BASE DIMENSION.
2. THE ARRAY OF TRIANGLES SHALL BE CENTERED IN THE LANE.

ADJUST UTILITY TO GRADE
N.T.S. 9

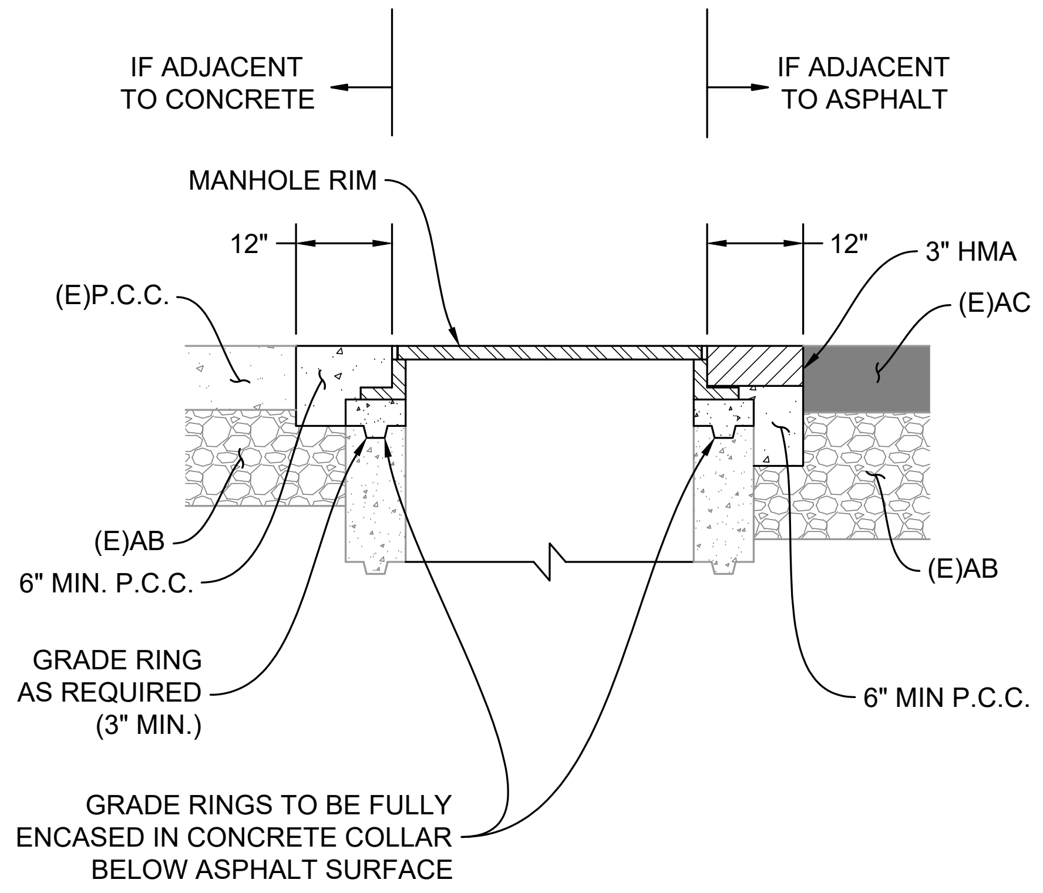

MANHOLE RIM

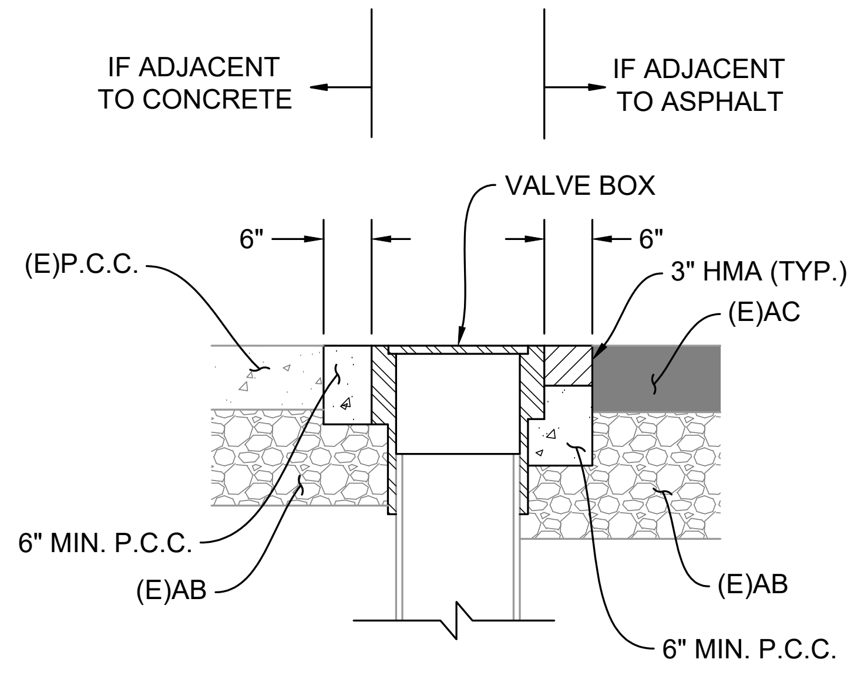

VALVE BOX

PAVEMENT W11-2 MARKING
N.T.S. 14

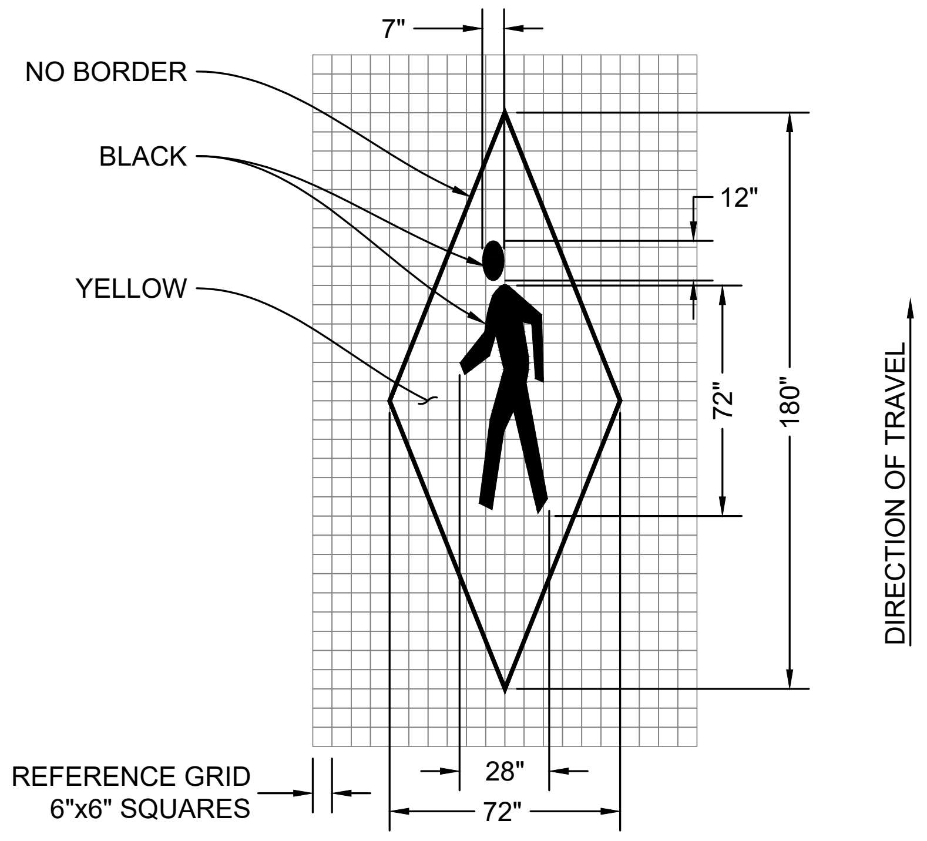

NOTES:
1. ALIGN PAVEMENT W11-2 MARKINGS IN THE CENTER OF EACH LANE.
2. ALL PAVEMENT W11-2 MARKINGS SHALL BE PRE-FORMED THERMOPLASTIC.

NO.	REVISION DESCRIPTION	CHECKED BY	DATE

DRAWING SCALE
HOR. SCALE: AS NOTED
VERT. SCALE: N.T.S.

R. E. Y. ENGINEERS, Inc.
Civil Engineering | Land Surveying | Remote Sensing
905 Sutter Street, Suite 200, Folsom, CA 95630
(916) 366-3040 Fax (916) 366-3303

PLACERVILLE DRIVE PEDESTRIAN CONNECTIVITY PROJECT
CIP# 42337 / FEDERAL PROJECT NO. CML-5015(037)
DETAILS (2)
CITY OF PLACERVILLE CA

DRAWING INFO
DATE: 2025-02-18
DRAFTER: JC
DESIGNER: GVR
REVIEWER: CASB

PROJECT NO.
6884.016
SHEET NO. **C05** OF **C16**

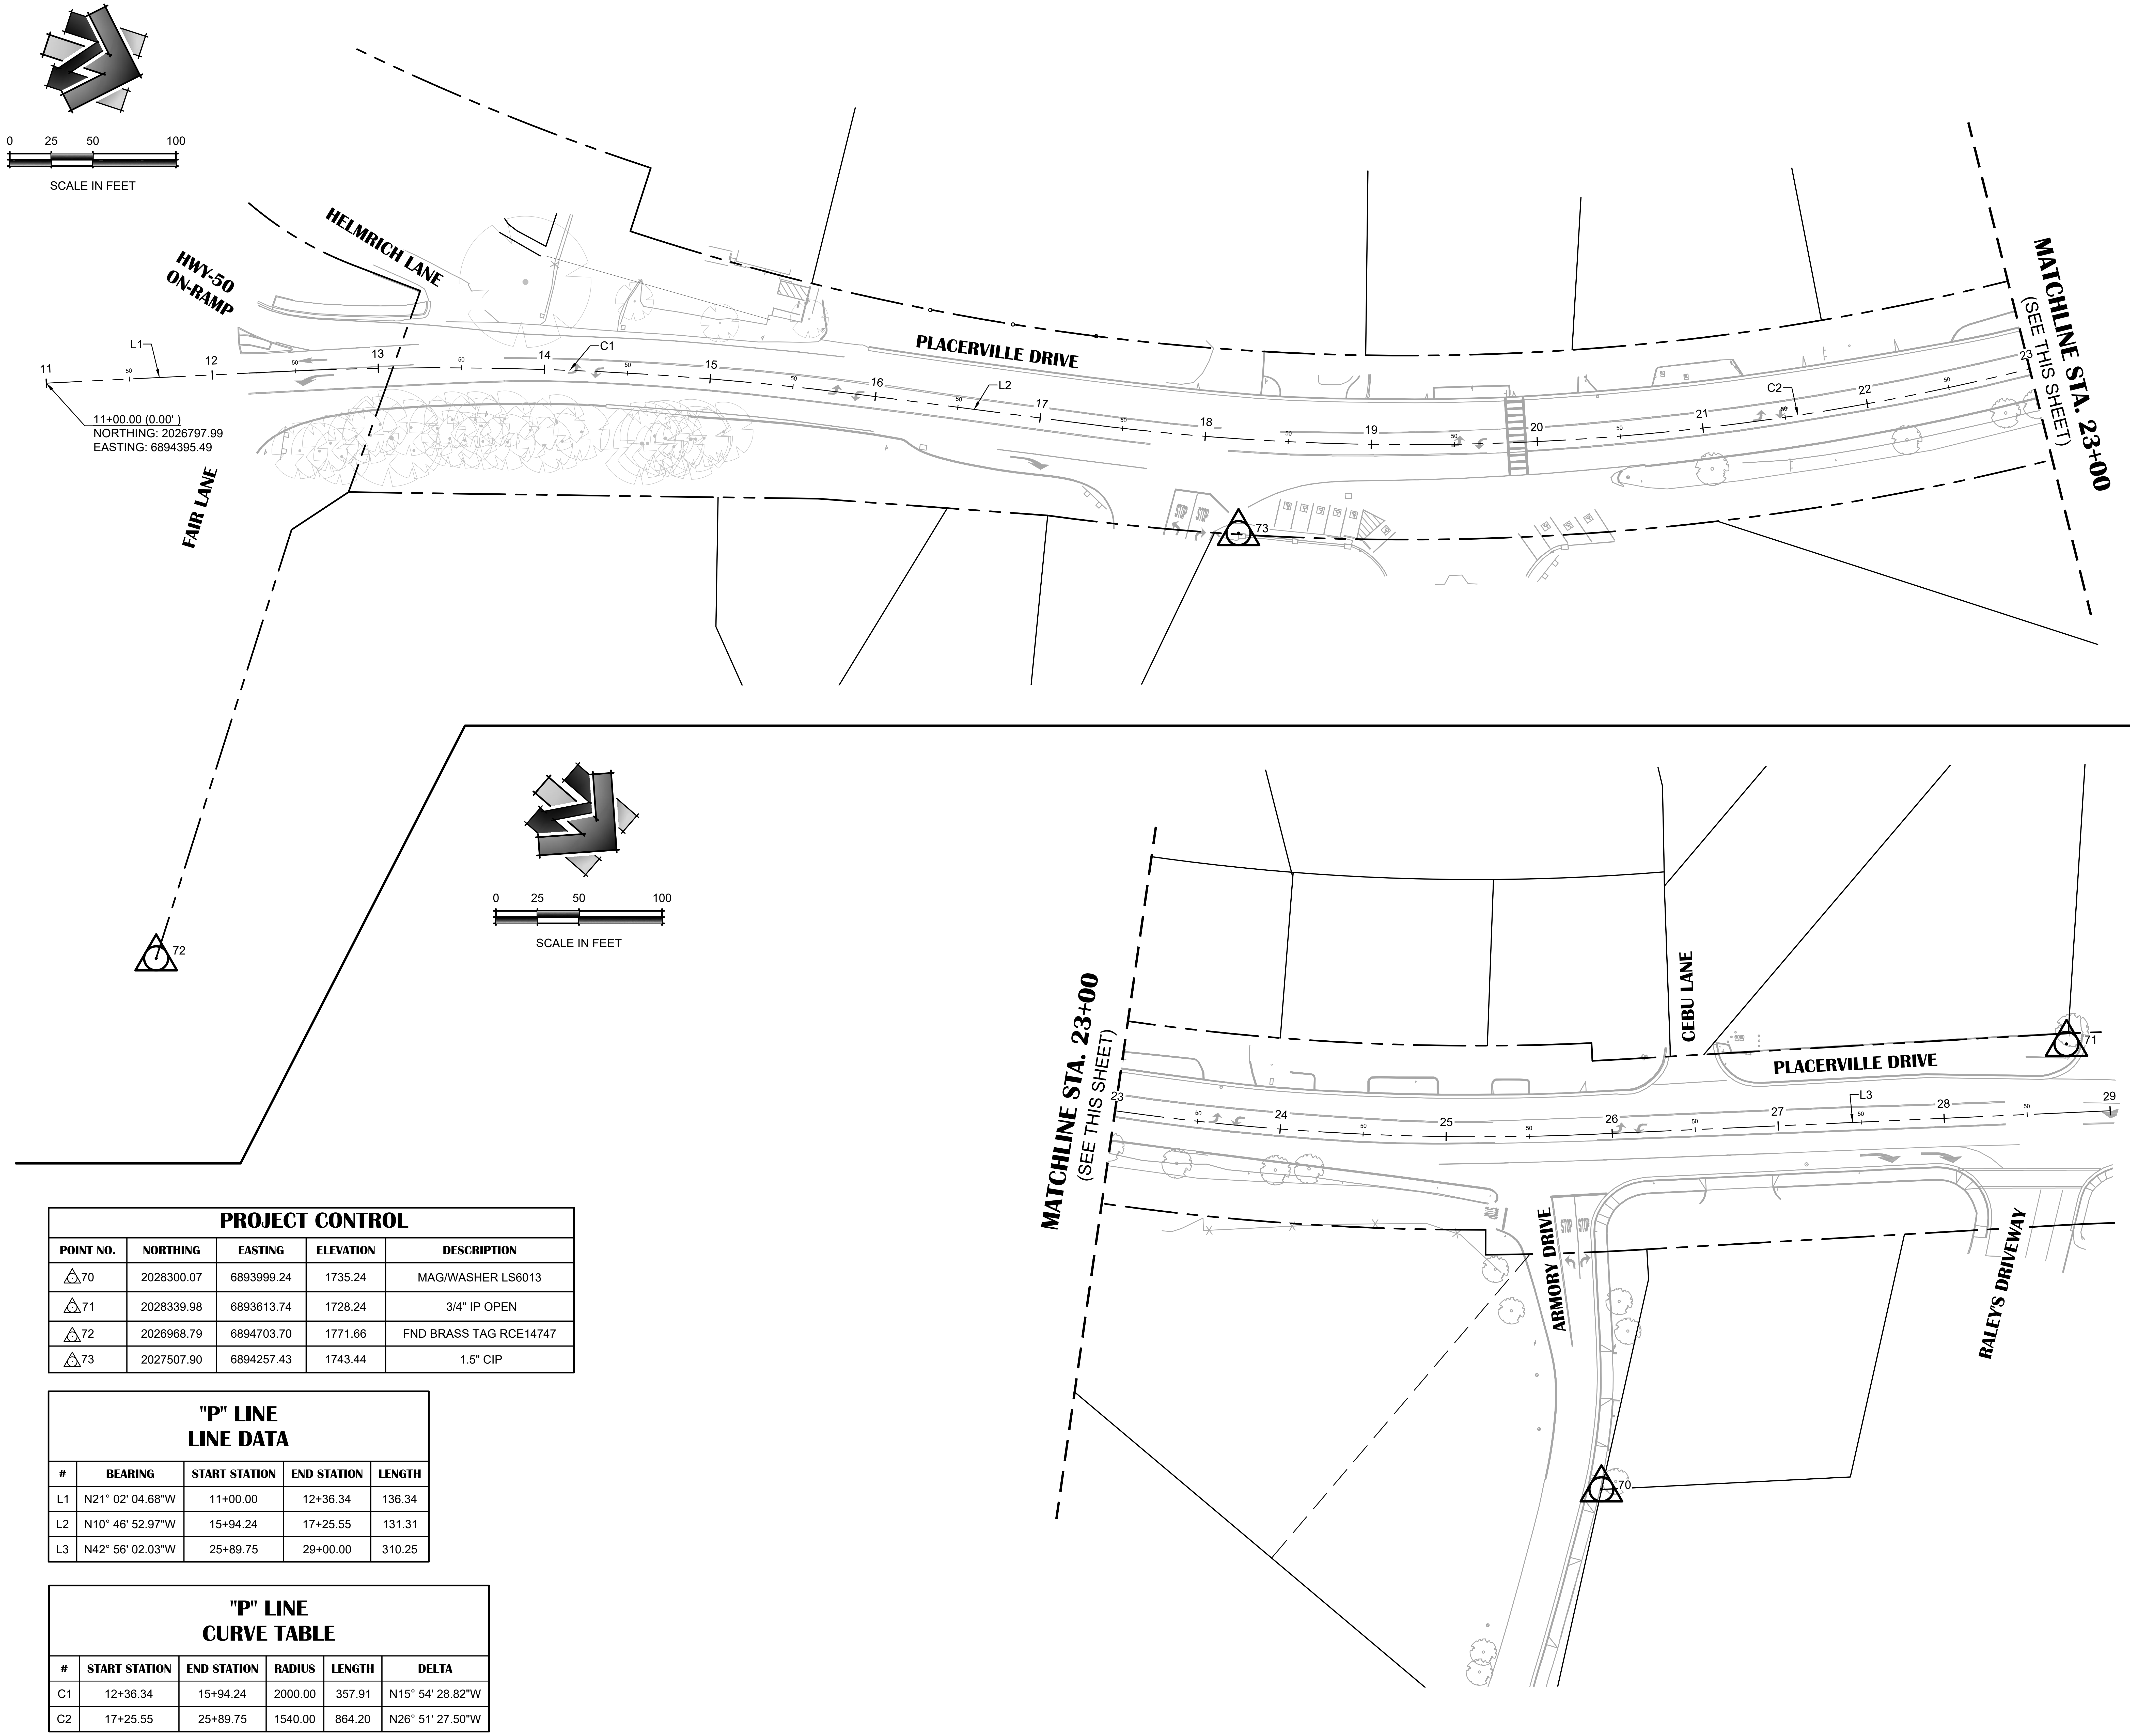

PROJECT CONTROL

POINT NO.	NORTHING	EASTING	ELEVATION	DESCRIPTION
△70	2028300.07	6893999.24	1735.24	MAG/WASHER LS6013
△71	2028339.98	6893613.74	1728.24	3/4" IP OPEN
△72	2026968.79	6894703.70	1771.66	FND BRASS TAG RCE14747
△73	2027507.90	6894257.43	1743.44	1.5" CIP

"P" LINE
LINE DATA

#	BEARING	START STATION	END STATION	LENGTH
L1	N21° 02' 04.68"W	11+00.00	12+36.34	136.34
L2	N10° 46' 52.97"W	15+94.24	17+25.55	131.31
L3	N42° 56' 02.03"W	25+89.75	29+00.00	310.25

"P" LINE
CURVE TABLE

#	START STATION	END STATION	RADIUS	LENGTH	DELTA
C1	12+36.34	15+94.24	2000.00	357.91	N15° 54' 28.82"W
C2	17+25.55	25+89.75	1540.00	864.20	N26° 51' 27.50"W

NO.	REVISION DESCRIPTION	CHECKED BY	DATE

DRAWING SCALE
HOR. SCALE: 1" = 50'
VERT. SCALE: N/A

R. E. Y. ENGINEERS, Inc.
Civil Engineering | Land Surveying | Remote Sensing
905 Sutter Street, Suite 200, Folsom, CA 95630
(916) 366-3040 Fax (916) 366-3303

PLACERVILLE DRIVE PEDESTRIAN CONNECTIVITY PROJECT
CIP# 42337 / FEDERAL PROJECT NO. CML-5015(037)

SURVEY CONTROL

CITY OF PLACERVILLE
CA

DRAWING INFO
DATE: 2025-02-18
DRAFTER: JC
DESIGNER: GVR
REVIEWER: CASB

PROJECT NO.
6884.016
SHEET NO. C06 OF C16

N:\6884 – City of Placerville\016 – Placerville Drive Pedestrian Connectivity Project\10 – CAD Drawings\Improvement Plans\6884.016 – SURVEY CONTROL.dwg Feb 20, 2025 – 11:36am, gramos

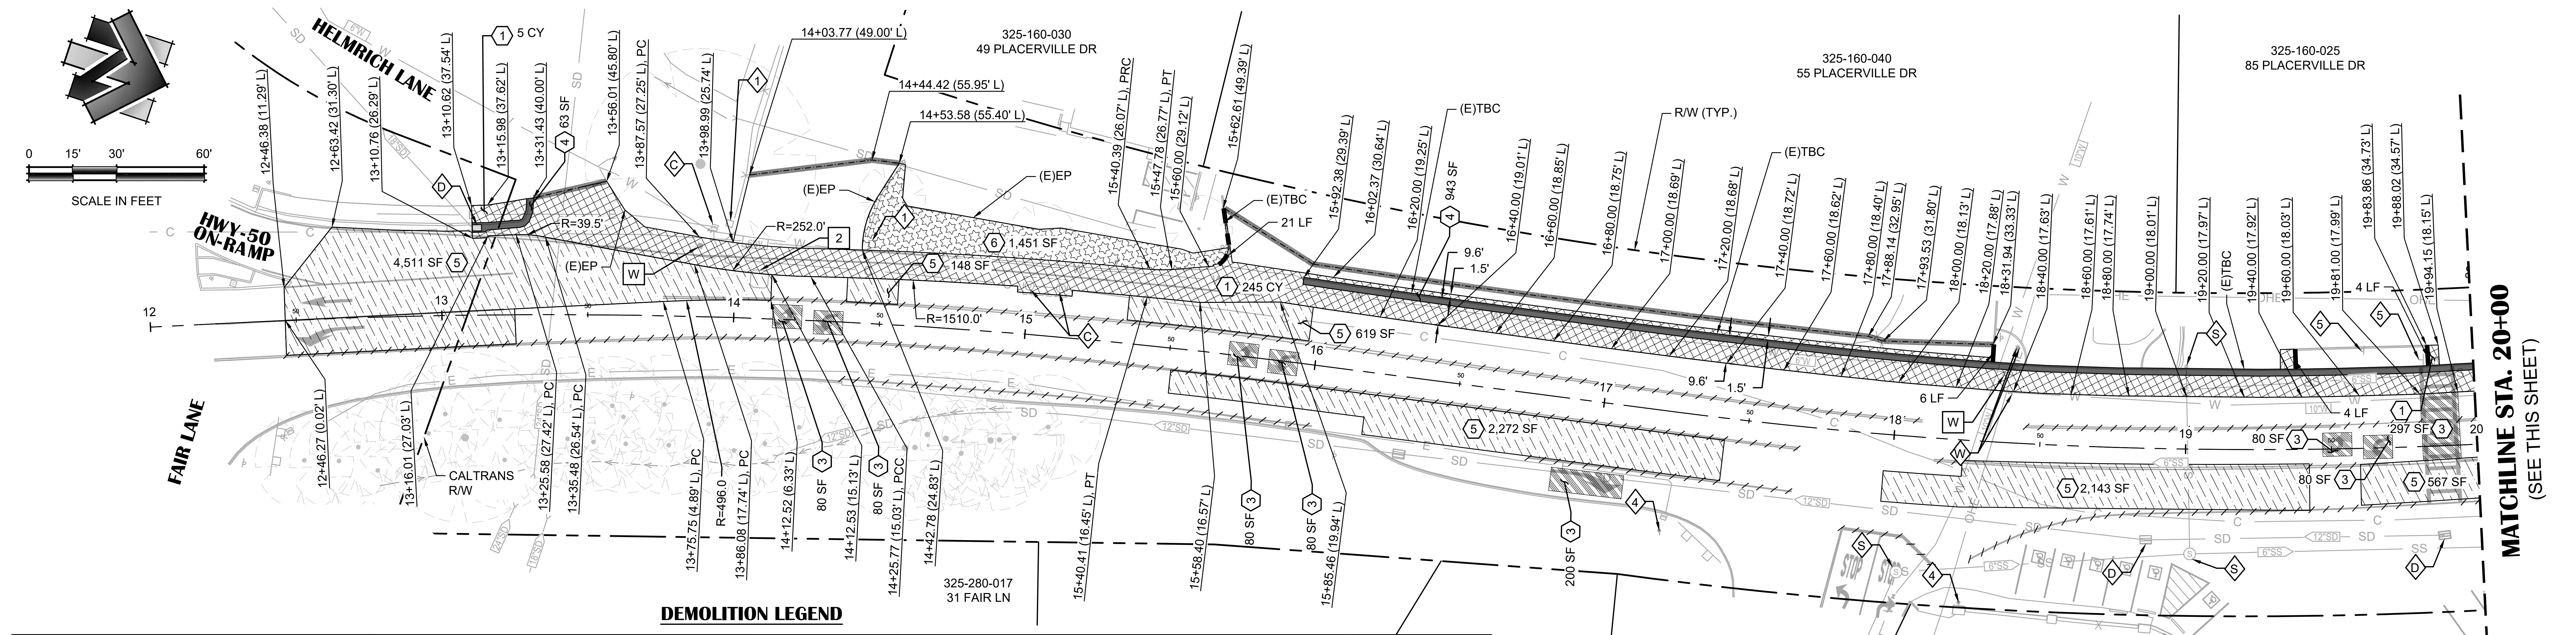

DEMOLITION LEGEND

SYMBOL	DESCRIPTION
▨ 1	REMOVE BASE & SURFACING
▨ 2	2.0" COLD PLANE
▨ 3	REMOVE PAVEMENT MARKINGS
■ 4	REMOVE CONCRETE (CURB & GUTTER)
▨ 5	DIGOUT (SEE DETAIL 6, SHEET C04; SEE NOTE 2)
▨ 6	CLEARING & GRUBBING
‑ · ‑ · ‑	REMOVE CONCRETE (CURB)
/ / / / /	REMOVE TRAFFIC STRIPES
▬	1.5" COLD PLANE (CONFORM EDGE) (SEE DETAIL 3, SHEET C04)
✕	REMOVE TREE

PROTECTION KEYNOTES:

KEY NOTE	DESCRIPTION
W	PROTECT IN PLACE (E)WATER FACILITY
D	PROTECT IN PLACE (E)DRAINAGE INLET; TEMPORARY DRAINAGE INLET PROTECTION
S	PROTECT IN PLACE (E)SEWER FACILITY
C	PROTECT IN PLACE (E)COMM FACILITY
1	PROTECT IN PLACE (E)PILASTER
2	PROTECT IN PLACE (E)TREE
3	PROTECT IN PLACE (E)STREET LIGHT
4	PROTECT IN PLACE (E)UTILITY POLE
5	PROTECT IN PLACE (E)SIGN

ADJUSTMENT KEYNOTES:

KEY NOTE	DESCRIPTION
W	ADJUST UTILITY TO GRADE (E)WATER FACILITY
D	ADJUST UTILITY TO GRADE (E)STORM DRAIN MANHOLE
S	ADJUST UTILITY TO GRADE (E)SEWER FACILITY
C	ADJUST UTILITY TO GRADE (E)COMM FACILITY
1	RESET/RELOCATE ROADSIDE SIGN
2	RESET TRAFFIC LOOP
3	RELOCATE IRRIGATION BOX & VALVE (SEE LANDSCAPE PLAN, SHEETS L01-L03)

SHEET NOTES:

1. CONTRACTOR SHALL PROTECT-IN-PLACE MUSEUM ARTIFACTS WITHIN THE LANDSCAPED ISLAND. CONTRACTOR TO COORDINATE RELOCATION OF ARTIFACTS WITH THE MUSEUM IF THEY INTERFERE WITH CONSTRUCTION ACTIVITIES.
2. DIGOUT LOCATIONS ARE APPROXIMATE AND SHALL BE FIELD VERIFIED WITH THE ENGINEER.

PLACERVILLE DRIVE
ADDRESS 49 - 100

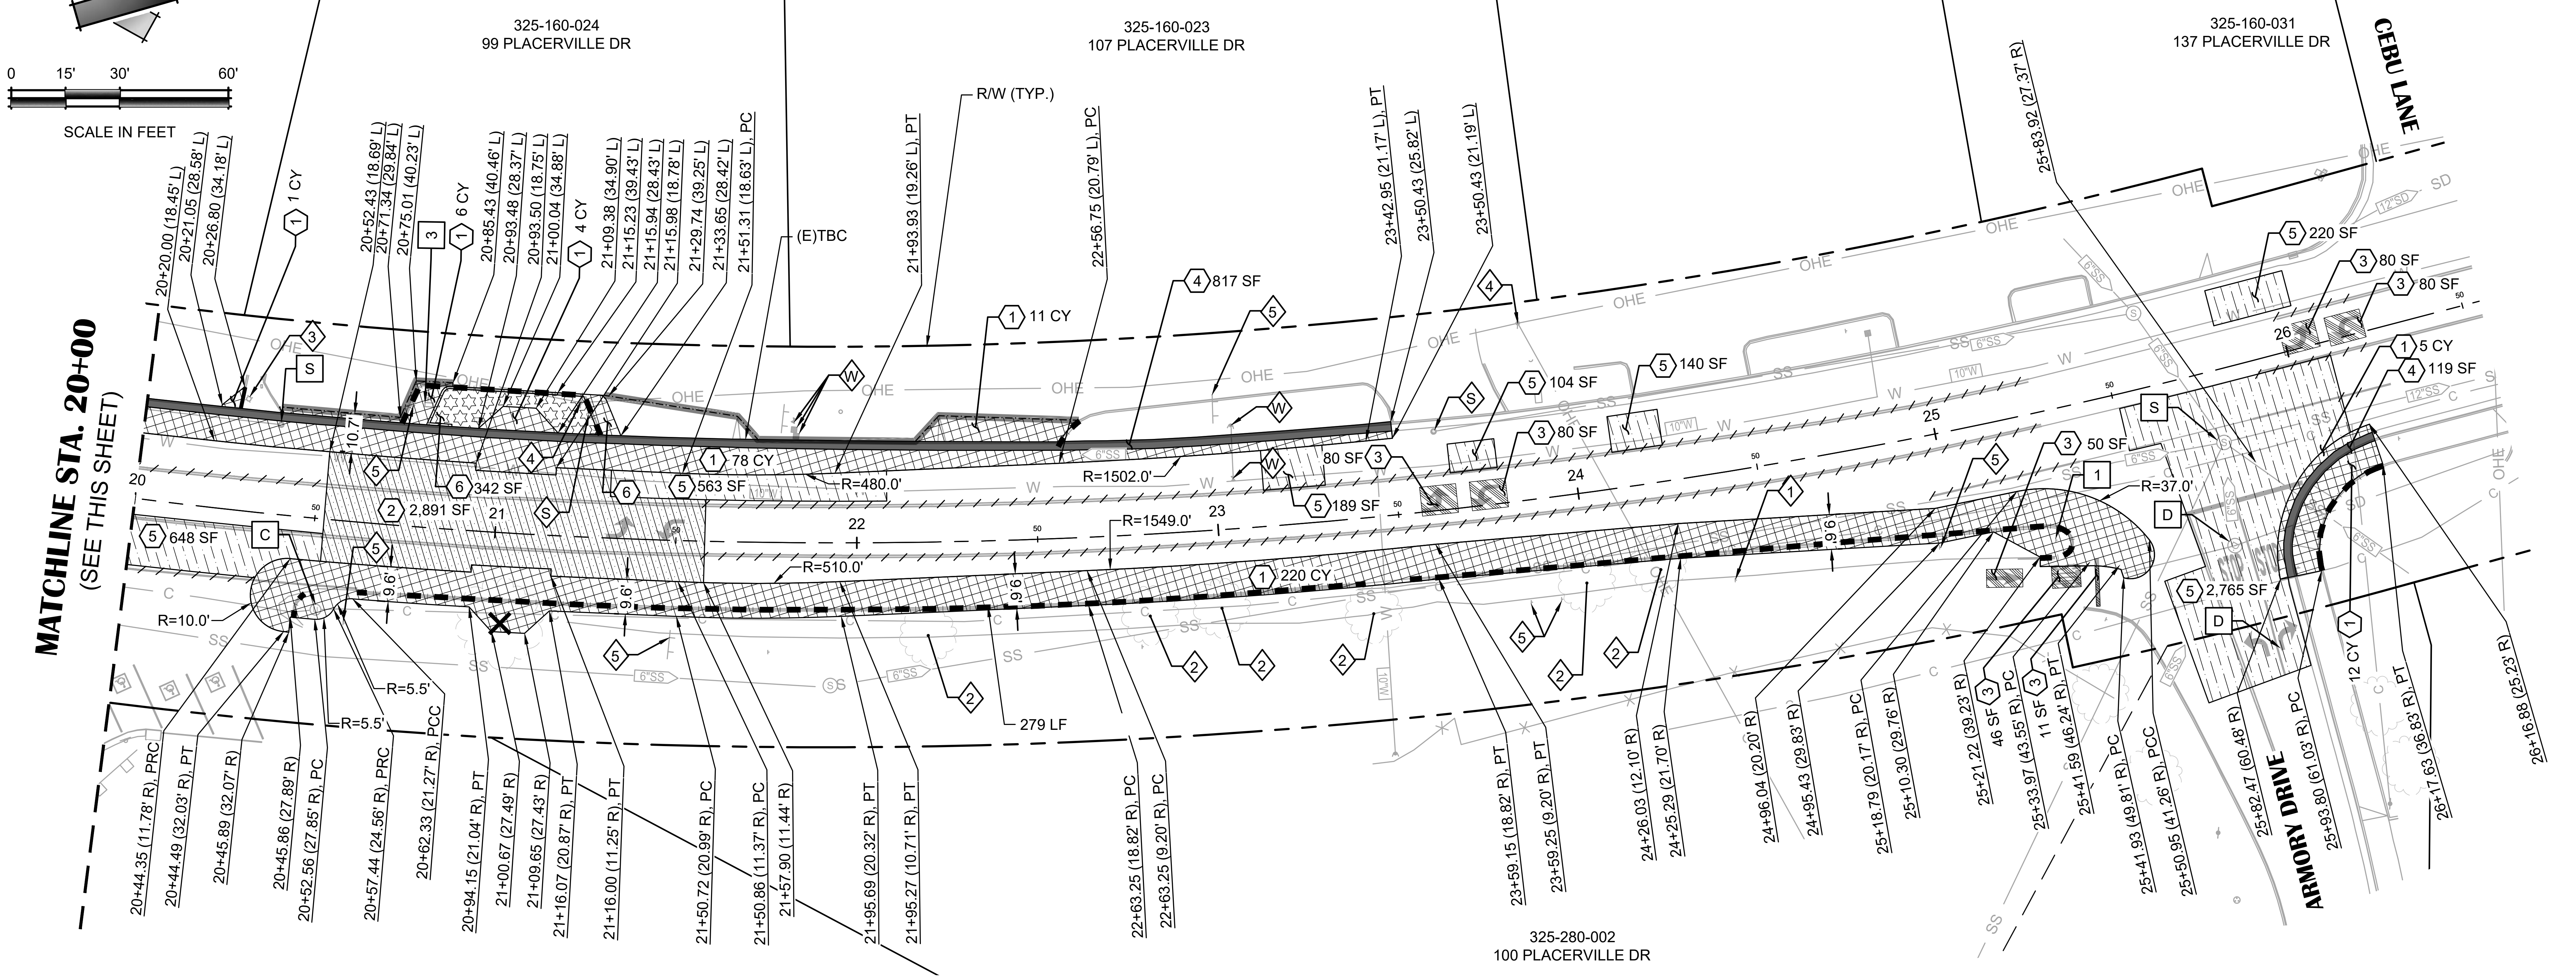

PLACERVILLE DRIVE
ADDRESS 100 - 150

N:\6884 – City of Placerville\016 – Placerville Drive Pedestrian Connectivity Project\10 – CAD Drawings\Improvement Plans\6884.016 – DEMOLITION PLANS.dwg Feb 20, 2025 – 11:37am, gramos

NO.	REVISION DESCRIPTION	CHECKED BY	DATE
	95% SUBMITTAL NOT FOR CONSTRUCTION		

DRAWING SCALE
HOR. SCALE: 1" = 30'
VERT. SCALE: N/A

R. E. Y. ENGINEERS, Inc.
Civil Engineering | Land Surveying | Remote Sensing
905 Sutter Street, Suite 200, Folsom, CA 95630
(916) 366-3040 Fax (916) 366-3303

PLACERVILLE DRIVE PEDESTRIAN CONNECTIVITY PROJECT
CIP# 42337 / FEDERAL PROJECT NO. CML-5015(037)
DEMOLITION PLAN
CITY OF PLACERVILLE **CA**

DRAWING INFO
DATE: 2025-02-18
DRAFTER: JC
DESIGNER: GVR
REVIEWER: CASB

PROJECT NO.
6884.016
SHEET NO. **C07** OF **C16**

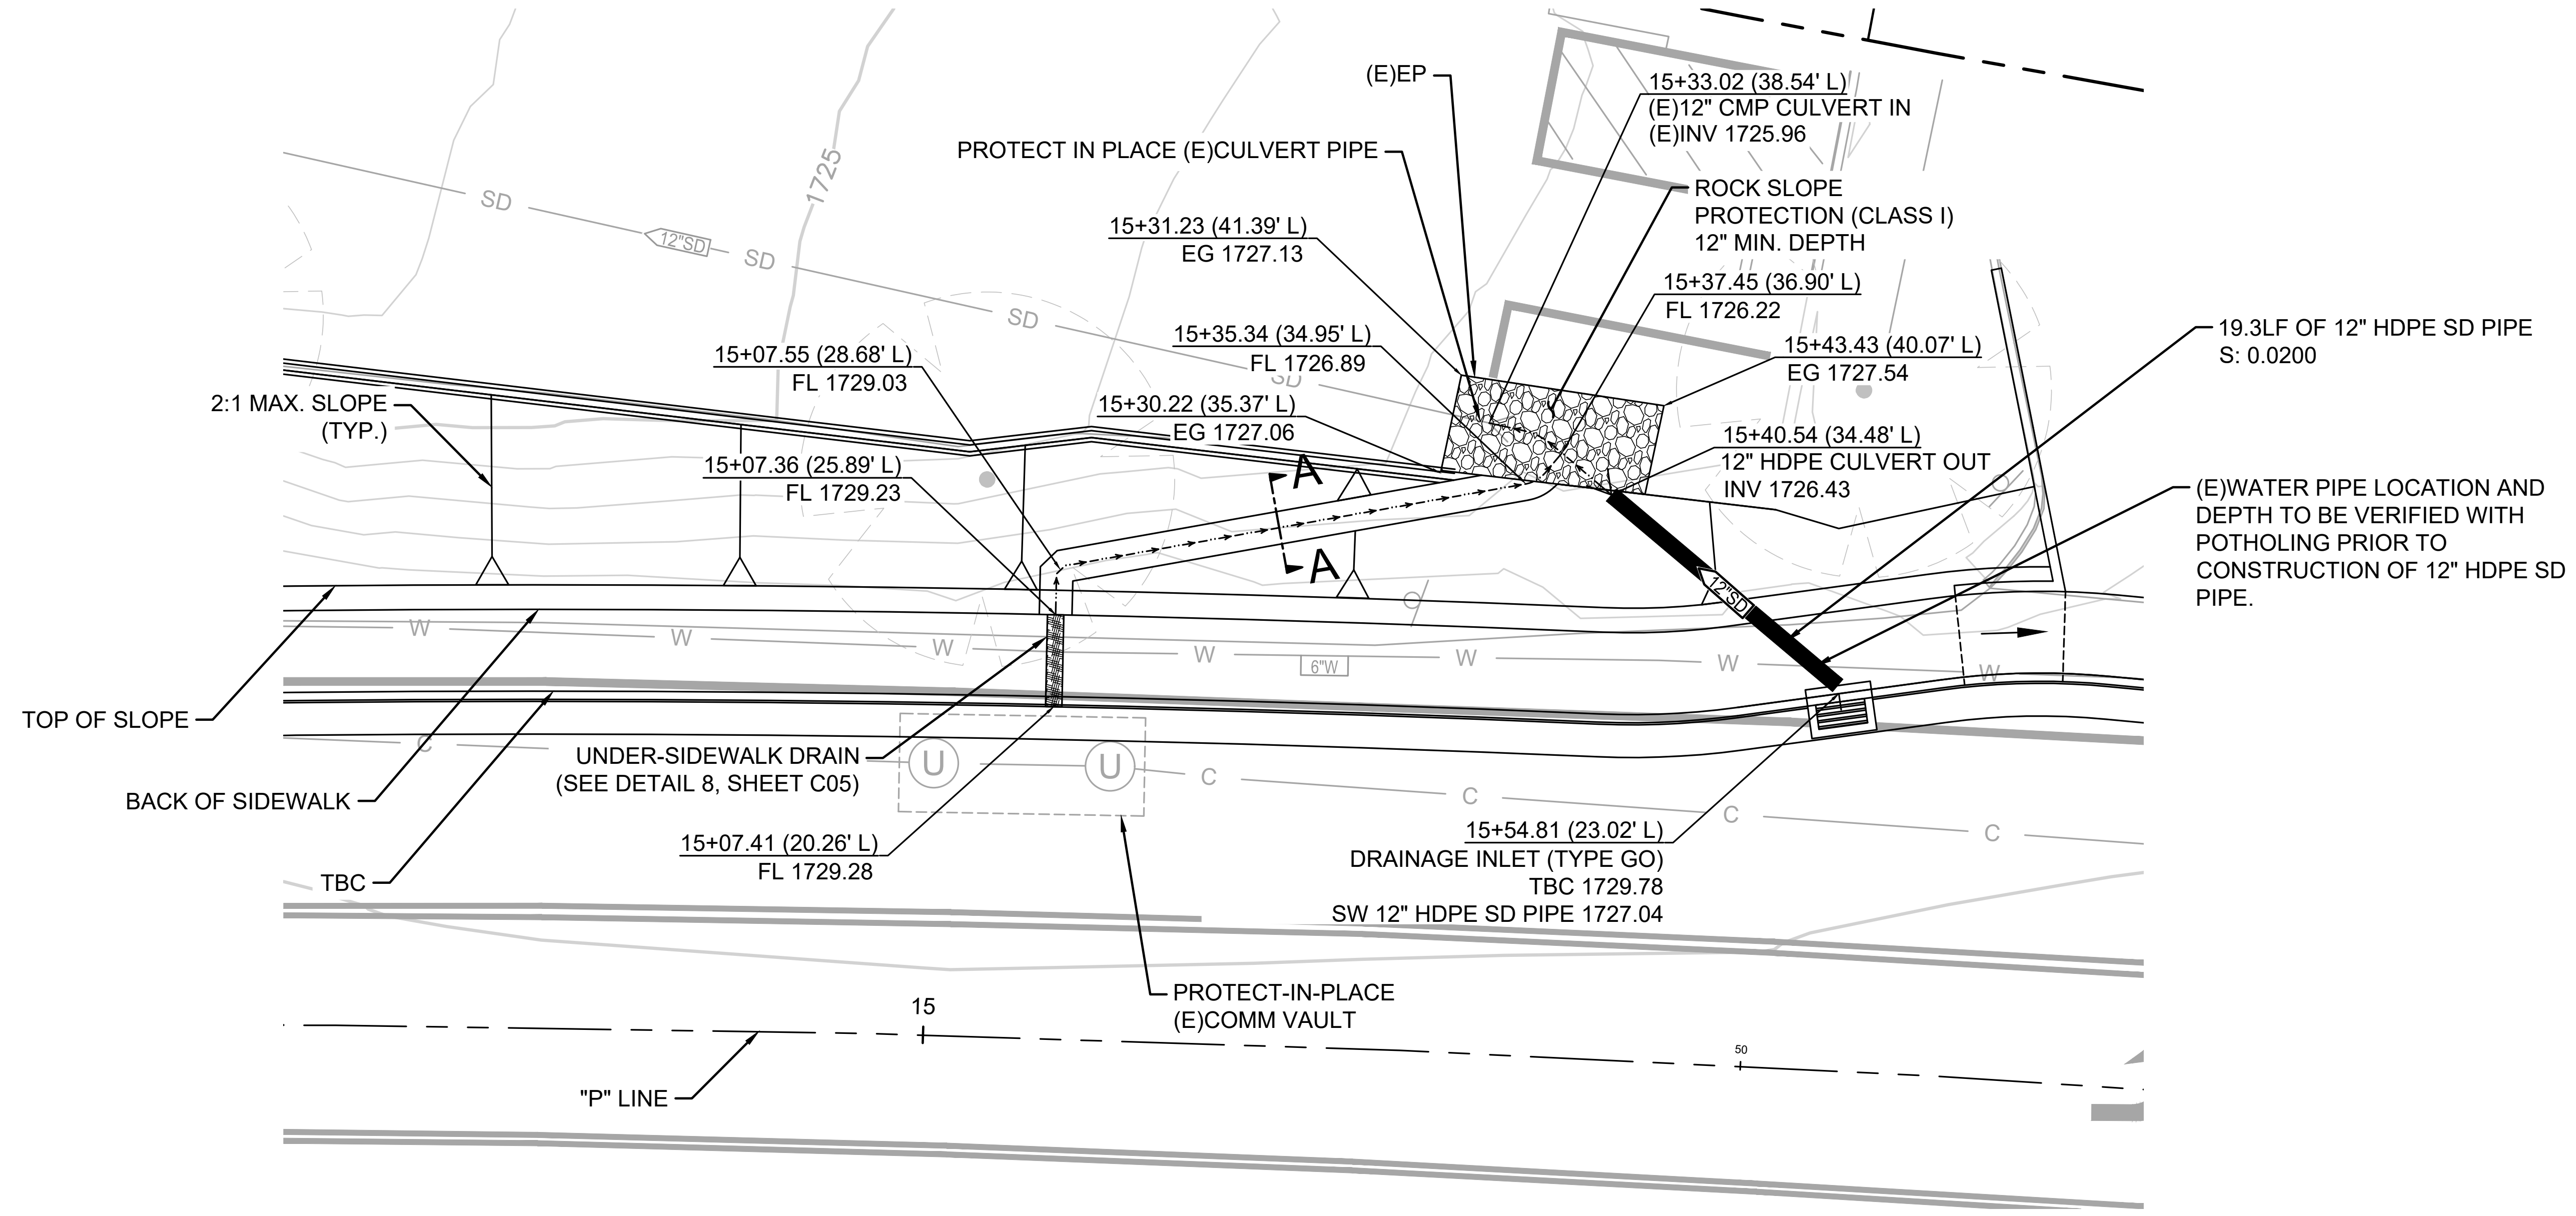

SD LATERAL 'A'

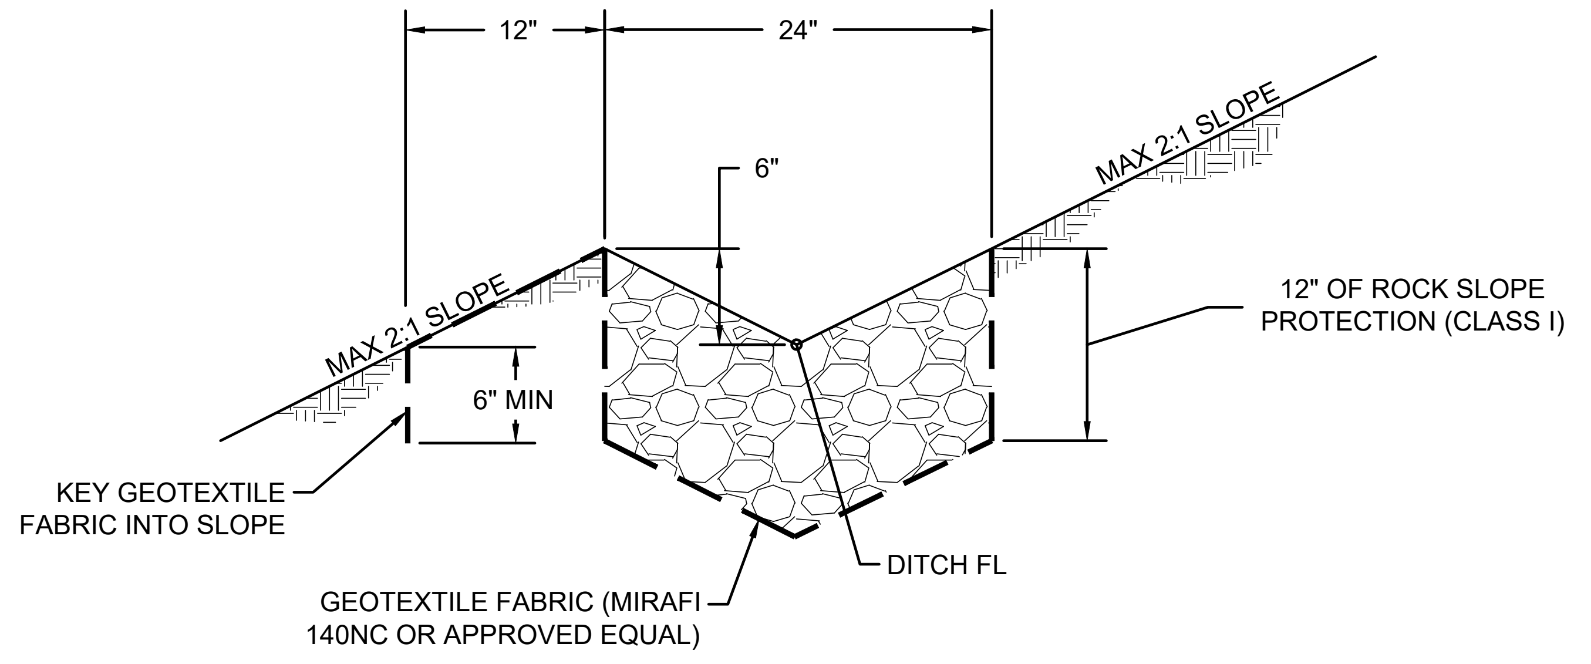

SECTION A-A

NTS

0 5' 10' 20'

SCALE IN FEET

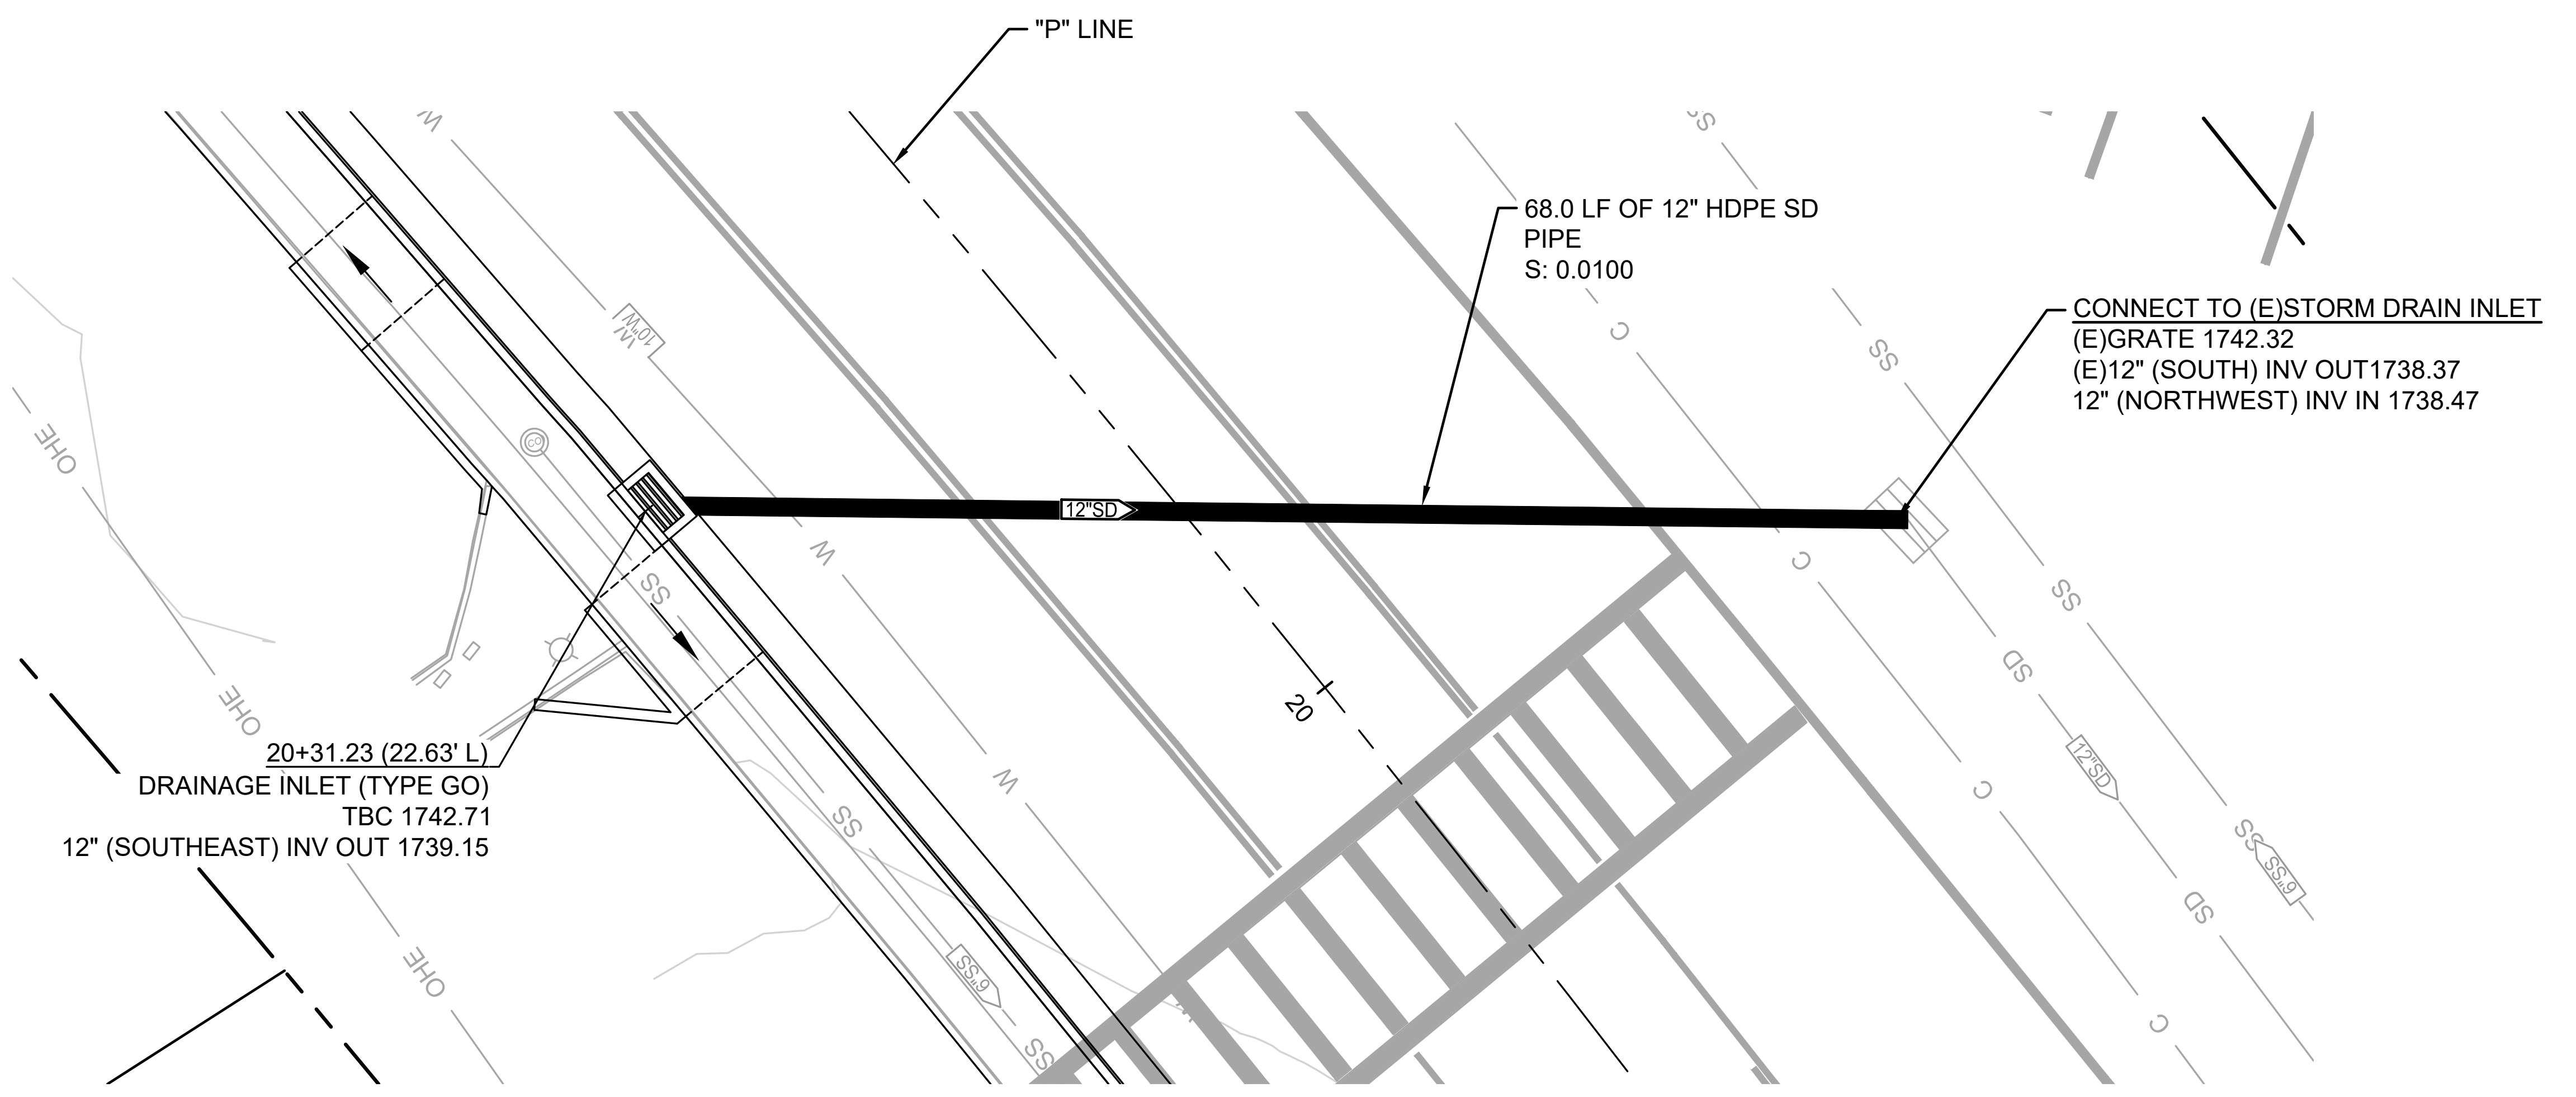

SD LATERAL 'B'

SHEET NOTES:

1. QUANTITIES SHOWN REPRESENT IMPROVEMENTS DISPLAYED ON THIS SHEET.
2. STATION OFFSET LABELS ARE TO "P" LINE, UNLESS OTHERWISE NOTED.
3. CONTRACTOR TO VERIFY CONDITION OF (E)STORM DRAIN INLET PRIOR TO CONSTRUCTION OF 12" HDPE SD PIPE & ALERT THE CITY IF (E)STORM DRAIN INLET CANNOT WITHSTAND CONNECTION.

NO.	REVISION DESCRIPTION	CHECKED BY	DATE

DRAWING SCALE
HOR. SCALE: 1" = 20'
VERT. SCALE: N.T.S.

R. E. Y. ENGINEERS, Inc.
Civil Engineering | Land Surveying | Remote Sensing
905 Sutter Street, Suite 200, Folsom, CA 95630
(916) 366-3040 Fax (916) 366-3303

PLACERVILLE DRIVE PEDESTRIAN CONNECTIVITY PROJECT
CIP# 42337 / FEDERAL PROJECT NO. CML-5015(037)
DRAINAGE PLAN
CITY OF PLACERVILLE
CA

DRAWING INFO
DATE: 2025-02-18
DRAFTER: JC
DESIGNER: GVR
REVIEWER: CASB

PROJECT NO.
6884.016
SHEET NO. **C08** OF **C16**

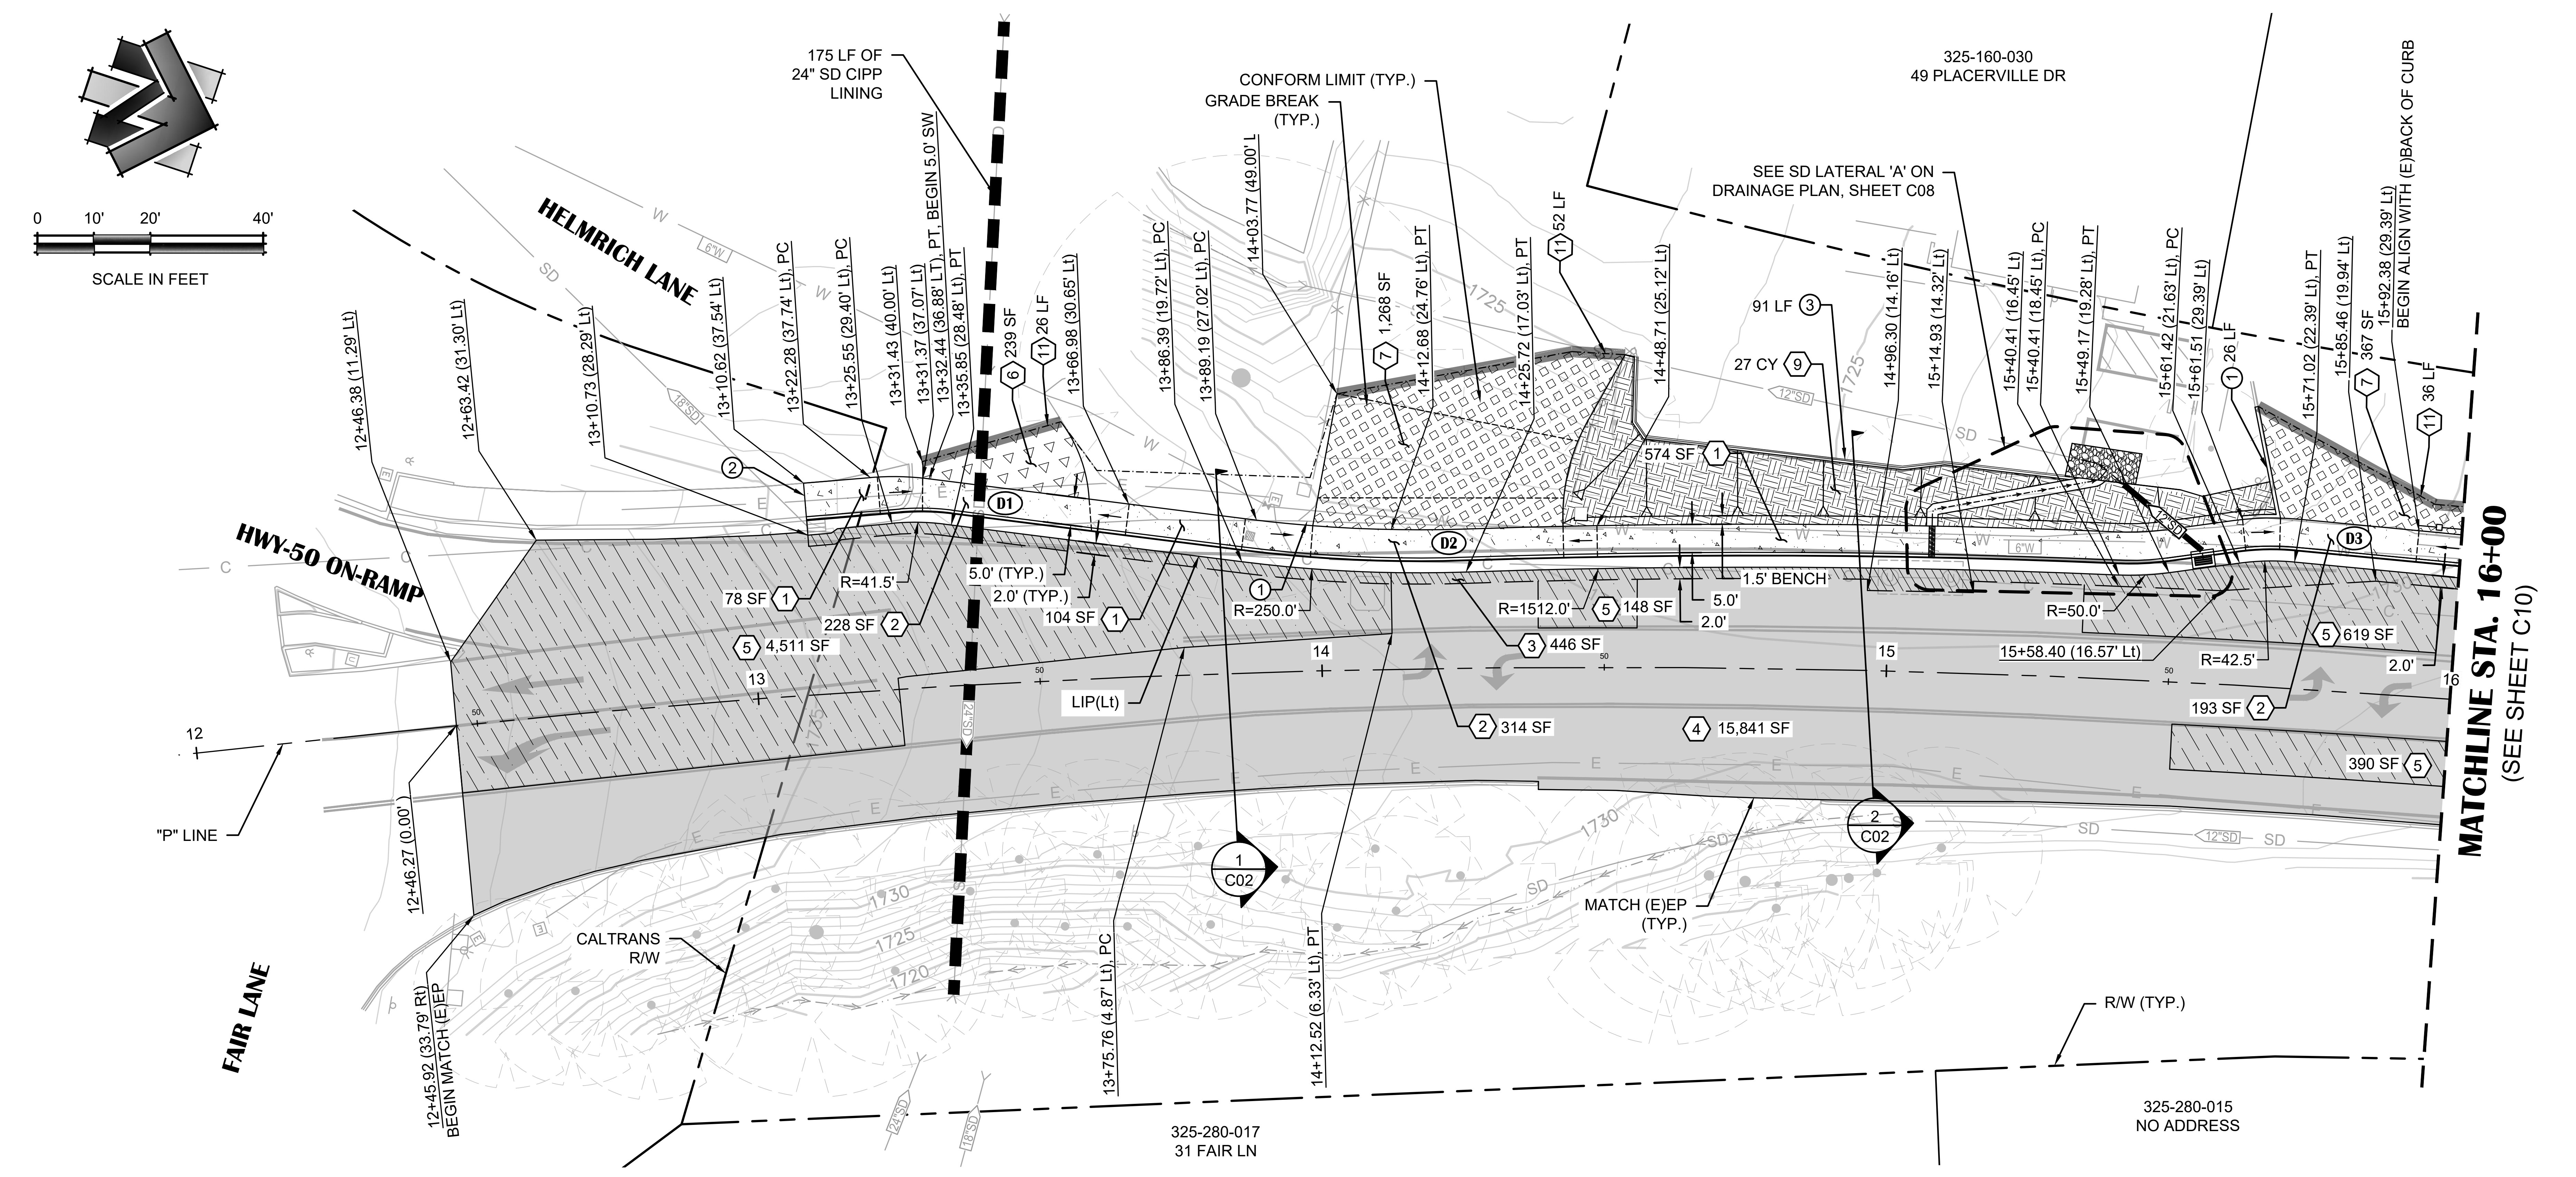

PLACERVILLE DRIVE

GRADES @ LIP(Lt)►										1733.78 (E)1733.7	1733.30 (E)1733.2	1732.91 (E)1732.8	1732.52 (E)1732.5	1732.13 (E)1732.1	1731.74 (E)1731.8	1731.38 (E)1731.4	1731.07 (E)1731.1	1730.78 (E)1730.8	1730.54 (E)1730.6	1730.32 (E)1730.4	1730.13 (E)1730.2	1729.96 (E)1730.0	1729.83 (E)1729.8	1729.73 (E)1729.7	1729.66 (E)1729.7	1729.59 (E)1729.6	1729.52 (E)1729.5	1729.45 (E)1729.4	1729.48 (E)1729.4	1729.51 (E)1729.5	1729.55 (E)1729.5	1729.55 (E)1729.5	1729.51 (E)1729.5	1729.47 (E)1729.4	1729.48 (E)1729.4	1729.65 (E)1729.6	1729.92 (E)1729.9	1730.21 (E)1730.2
EXISTING GRADE @ "P" LINE►	(E)1739.3	(E)1738.8	(E)1738.3	(E)1737.8	(E)1737.3	(E)1736.8	(E)1736.2	(E)1735.6	(E)1735.0	(E)1734.5	(E)1734.0	(E)1733.5	(E)1733.0	(E)1732.6	(E)1732.2	(E)1731.9	(E)1731.5	(E)1731.3	(E)1731.1	(E)1730.9	(E)1730.7	(E)1730.5	(E)1730.4	(E)1730.3	(E)1730.3	(E)1730.2	(E)1730.2	(E)1730.2	(E)1730.2	(E)1730.2	(E)1730.2	(E)1730.2	(E)1730.3	(E)1730.4	(E)1730.5	(E)1730.7	(E)1731.0	(E)1731.3

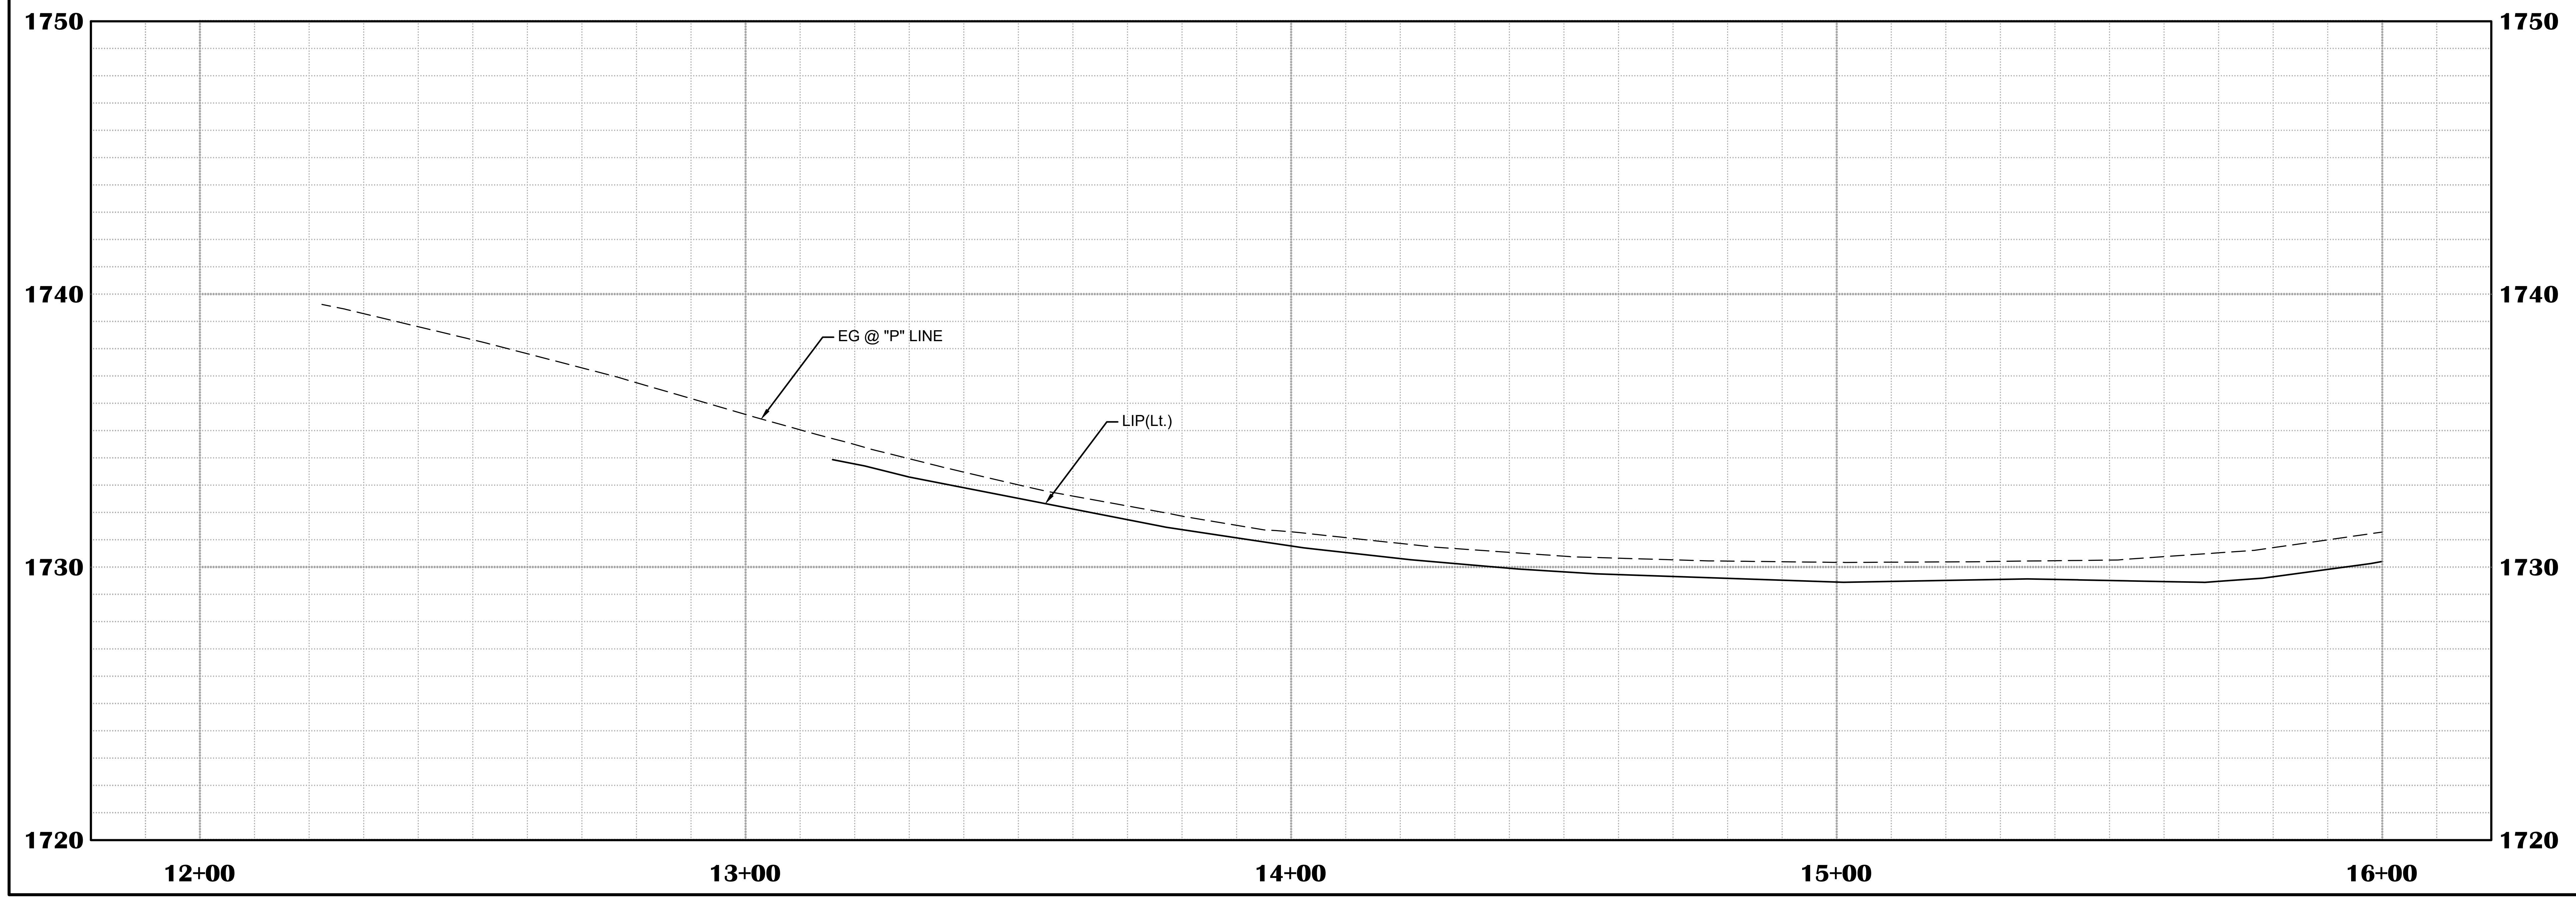

SHEET LEGEND

SYMBOL	DESCRIPTION
═	MINOR CONCRETE (CURB & GUTTER) (SEE DETAIL 1, SHEET C04) 294 LF
1	MINOR CONCRETE (SIDEWALK) 4.0" P.C.C. / 4.0" CLASS II AB
2	MINOR CONCRETE (DRIVEWAY) (SEE DETAIL 5, SHEET C04)
3	TYPICAL ROAD SECTION (SEE DETAIL 2, SHEET C04)
4	MICROSURFACING
5	HMA PLUG (SEE DETAIL 6, SHEET C05)
6	AC CONFORM - FULL DEPTH 3.0" HMA / 4.5" CLASS II AB
7	AC CONFORM - OVERLAY (SEE DETAIL 4, SHEET C04)
9	EMBANKMENT & LANDSCAPING (SEE NOTE 7) (SEE SHEETS L01-L03 FOR LANDSCAPING)
11	HMA (CONFORM EDGE) (SEE DETAIL 3, SHEET C04)
- - - -	GRADE BREAK
▷——	SLOPE (2:1 MAX.)
D#	DRIVEWAY DETAIL NUMBER (SEE SIDEWALK DETAILS, SHEETS C13 - C15)

CONSTRUCTION KEYNOTES:

KEY NOTE	DESCRIPTION
①	MINOR CONCRETE (CURB) (SEE SIDEWALK DETAILS, SHEETS C13-C15)
②	CONFORM TO EXISTING SIDEWALK, CURB, & GUTTER
③	HMA DIKE (TYPE A) (SEE CALTRANS 2023 STANDARD PLAN A87B)

SHEET NOTES:

1. QUANTITIES SHOWN REPRESENT IMPROVEMENTS DISPLAYED ON THIS SHEET.
2. SEE SIDEWALK DETAILS FOR DRIVEWAY AND CURB RAMP ELEVATIONS & GRADES.
3. SEE SIDEWALK DETAILS FOR CONFORM LIMIT STATIONING.
4. SEE STRIPING & SIGNAGE PLANS FOR STRIPING & SIGNAGE INFORMATION.
5. RADII DIMENSIONS ARE TO LIP, UNLESS OTHERWISE NOTED.
6. BACK OF WALK IS PARALLEL TO LIP OF GUTTER, UNLESS OTHERWISE NOTED.
7. LANDSCAPING FOR "EMBANKMENT & LANDSCAPING" AREA SHOWN THIS SHEET IS INCLUDED IN THE "LANDSCAPING" BID ITEM. VOLUME QUANTITY SHOWN THIS SHEET FOR "EMBANKMENT & LANDSCAPING" PERTAINS TO THE "EMBANKMENT" BID ITEM.

NO.	REVISION DESCRIPTION	CHECKED BY	DATE

95% SUBMITTAL
NOT FOR CONSTRUCTION

DRAWING SCALE
HOR. SCALE: 1" = 20'
VERT. SCALE: N.T.S.

R. E. Y. ENGINEERS, Inc.
Civil Engineering | Land Surveying | Remote Sensing
905 Sutter Street, Suite 200, Folsom, CA 95630
(916) 366-3040 Fax (916) 366-3303

PLACERVILLE DRIVE PEDESTRIAN CONNECTIVITY PROJECT
CIP# 42337 / FEDERAL PROJECT NO. CML-5015(037)

LAYOUT PLAN - 12+00 TO 16+00
CITY OF PLACERVILLE **CA**

DRAWING INFO
DATE: 2025-02-18
DRAFTER: JC
DESIGNER: GVR
REVIEWER: CASB

PROJECT NO.
6884.016

SHEET NO. C09 OF C16

N:\6884 – City of Placerville\016 – Placerville Drive Pedestrian Connectivity Project\10 – CAD Drawings\Improvement Plans\6884.016 – LAYOUT PLANS.dwg Feb 20, 2025 – 11:38am, gramos

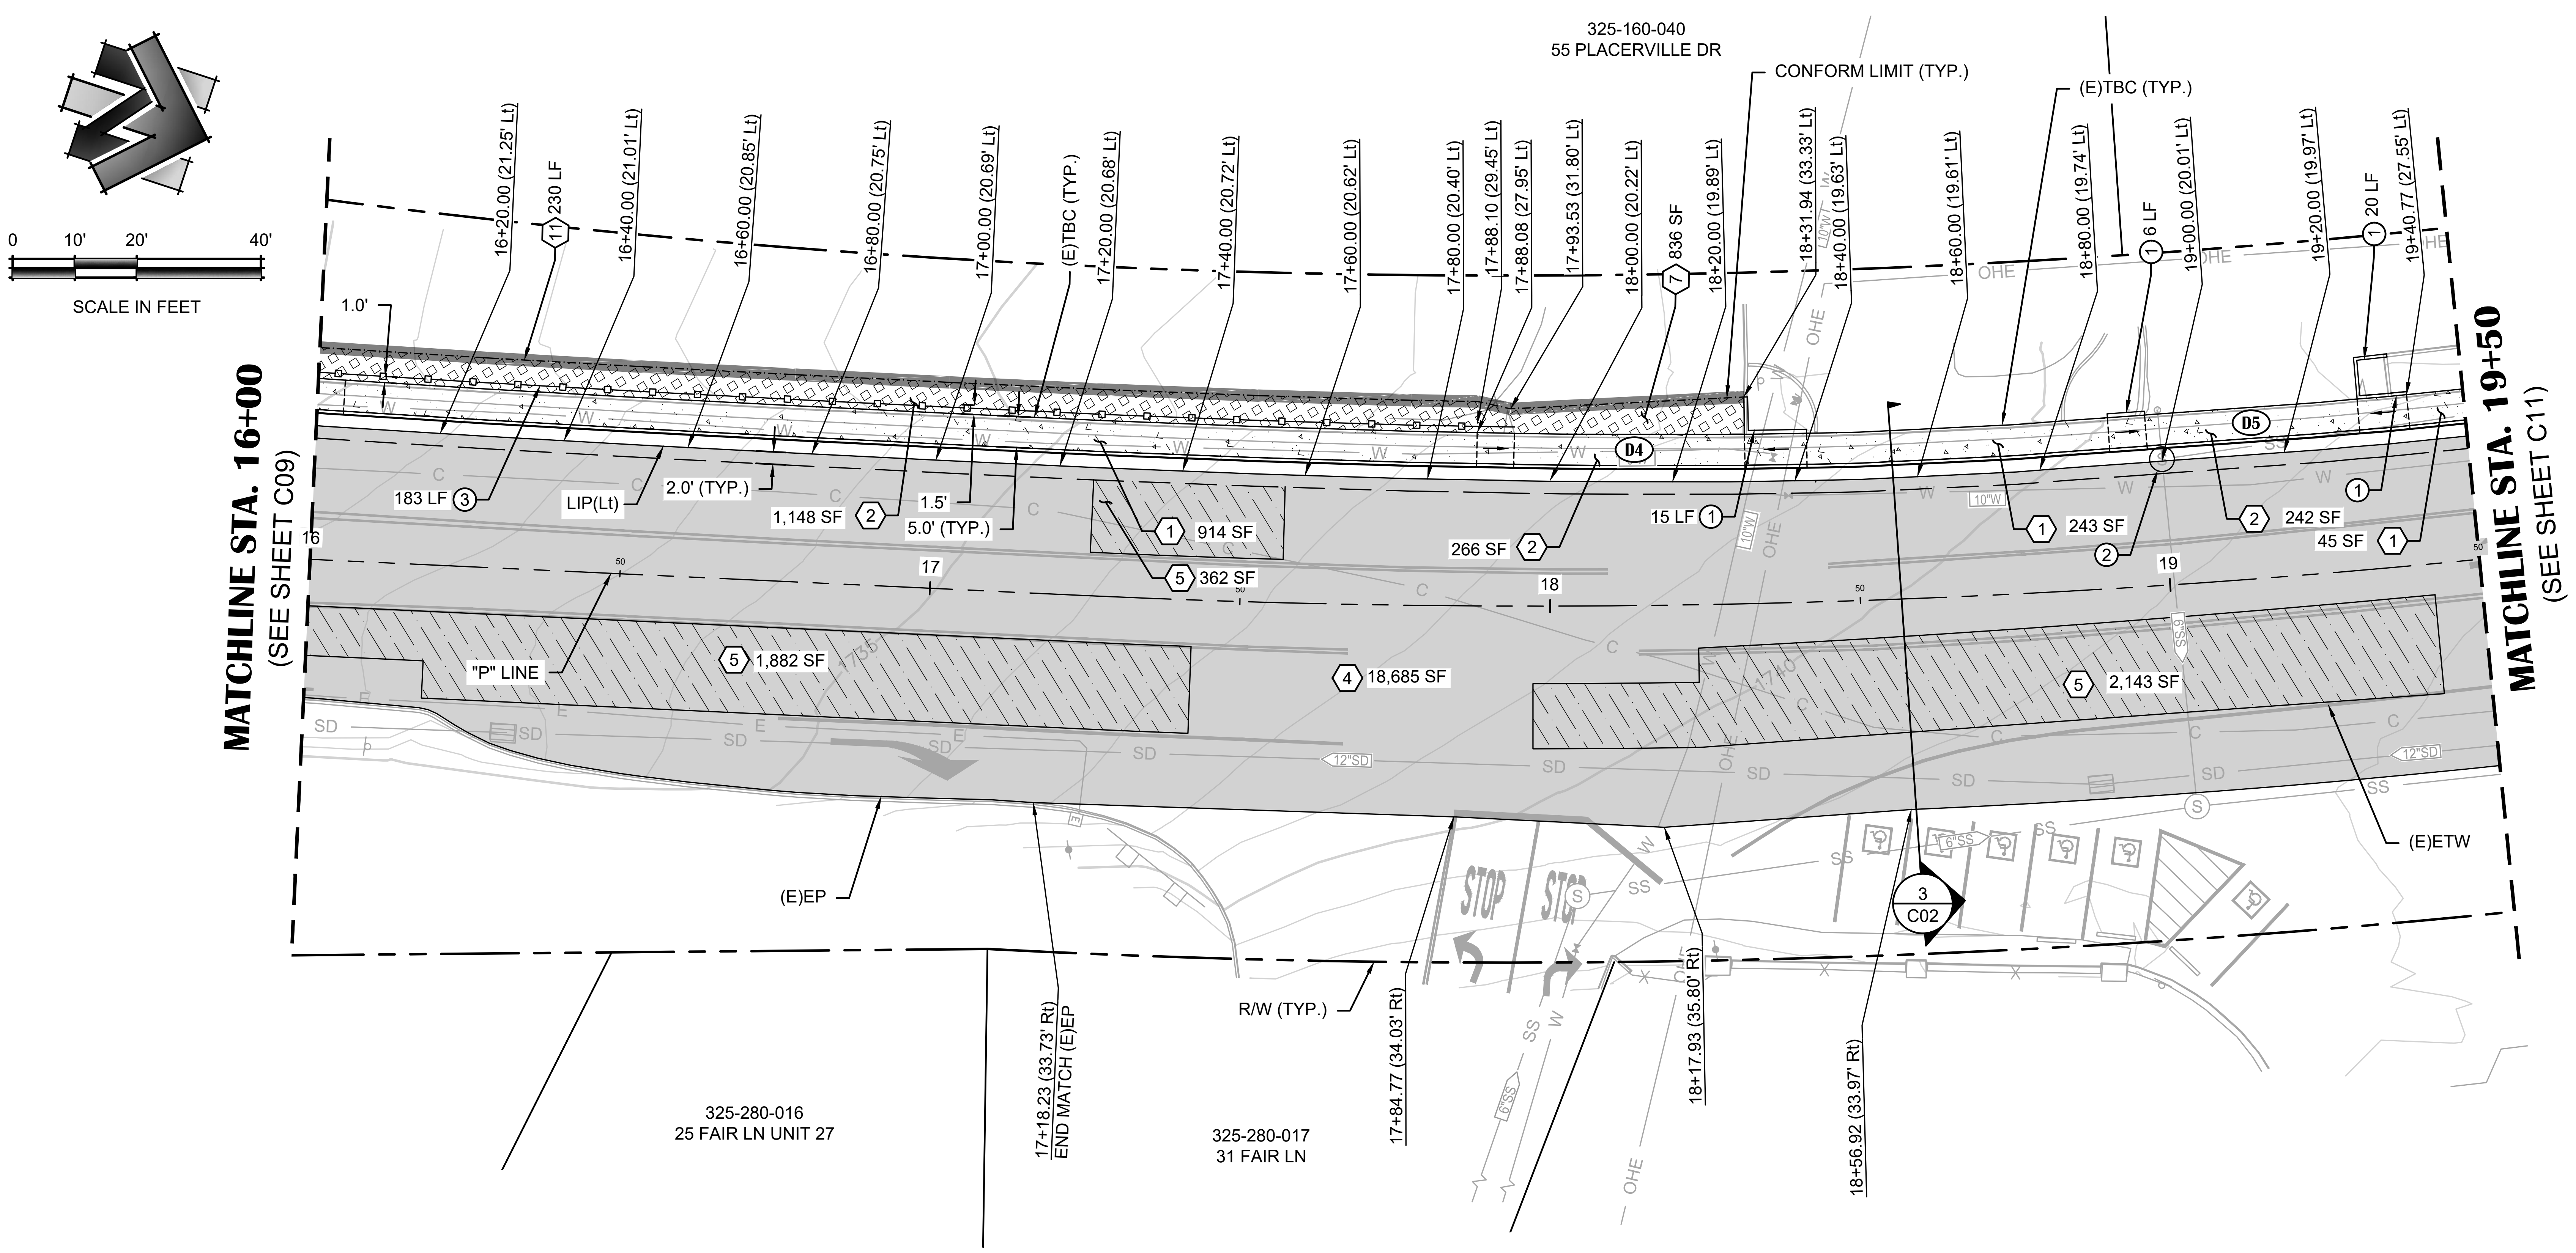

PLACERVILLE DRIVE

GRADES @ LIP(Lt)►	1730.21 (E)1730.2	1730.57 (E)1730.6	1730.94 (E)1730.9	1731.35 (E)1731.3	1731.75 (E)1731.7	1732.18 (E)1732.2	1732.62 (E)1732.6	1733.06 (E)1733.1	1733.51 (E)1733.5	1733.94 (E)1733.9	1734.35 (E)1734.4	1734.76 (E)1734.8	1735.17 (E)1735.2	1735.53 (E)1735.5	1735.88 (E)1735.9	1736.22 (E)1736.2	1736.54 (E)1736.5	1736.87 (E)1736.9	1737.19 (E)1737.2	1737.52 (E)1737.5	1737.82 (E)1737.8	1738.09 (E)1738.1	1738.36 (E)1738.4	1738.61 (E)1738.6	1738.83 (E)1738.8	1739.16 (E)1739.2	1739.44 (E)1739.4	1739.70 (E)1739.7	1739.94 (E)1740.0	1740.17 (E)1740.2	1740.40 (E)1740.4	1740.63 (E)1740.6	1740.86 (E)1740.9	1741.05 (E)1741.1	1741.19 (E)1741.2	1741.34 (E)1741.3
EXISTING GRADE @ "P" LINE►	(E)1731.3	(E)1731.6	(E)1731.9	(E)1732.3	(E)1732.6	(E)1733.0	(E)1733.4	(E)1733.8	(E)1734.2	(E)1734.6	(E)1735.0	(E)1735.4	(E)1735.8	(E)1736.1	(E)1736.5	(E)1736.8	(E)1737.2	(E)1737.5	(E)1737.9	(E)1738.2	(E)1738.5	(E)1738.8	(E)1739.1	(E)1739.4	(E)1739.6	(E)1739.9	(E)1740.1	(E)1740.4	(E)1740.6	(E)1740.8	(E)1741.0	(E)1741.1	(E)1741.3	(E)1741.5	(E)1741.6	(E)1741.8

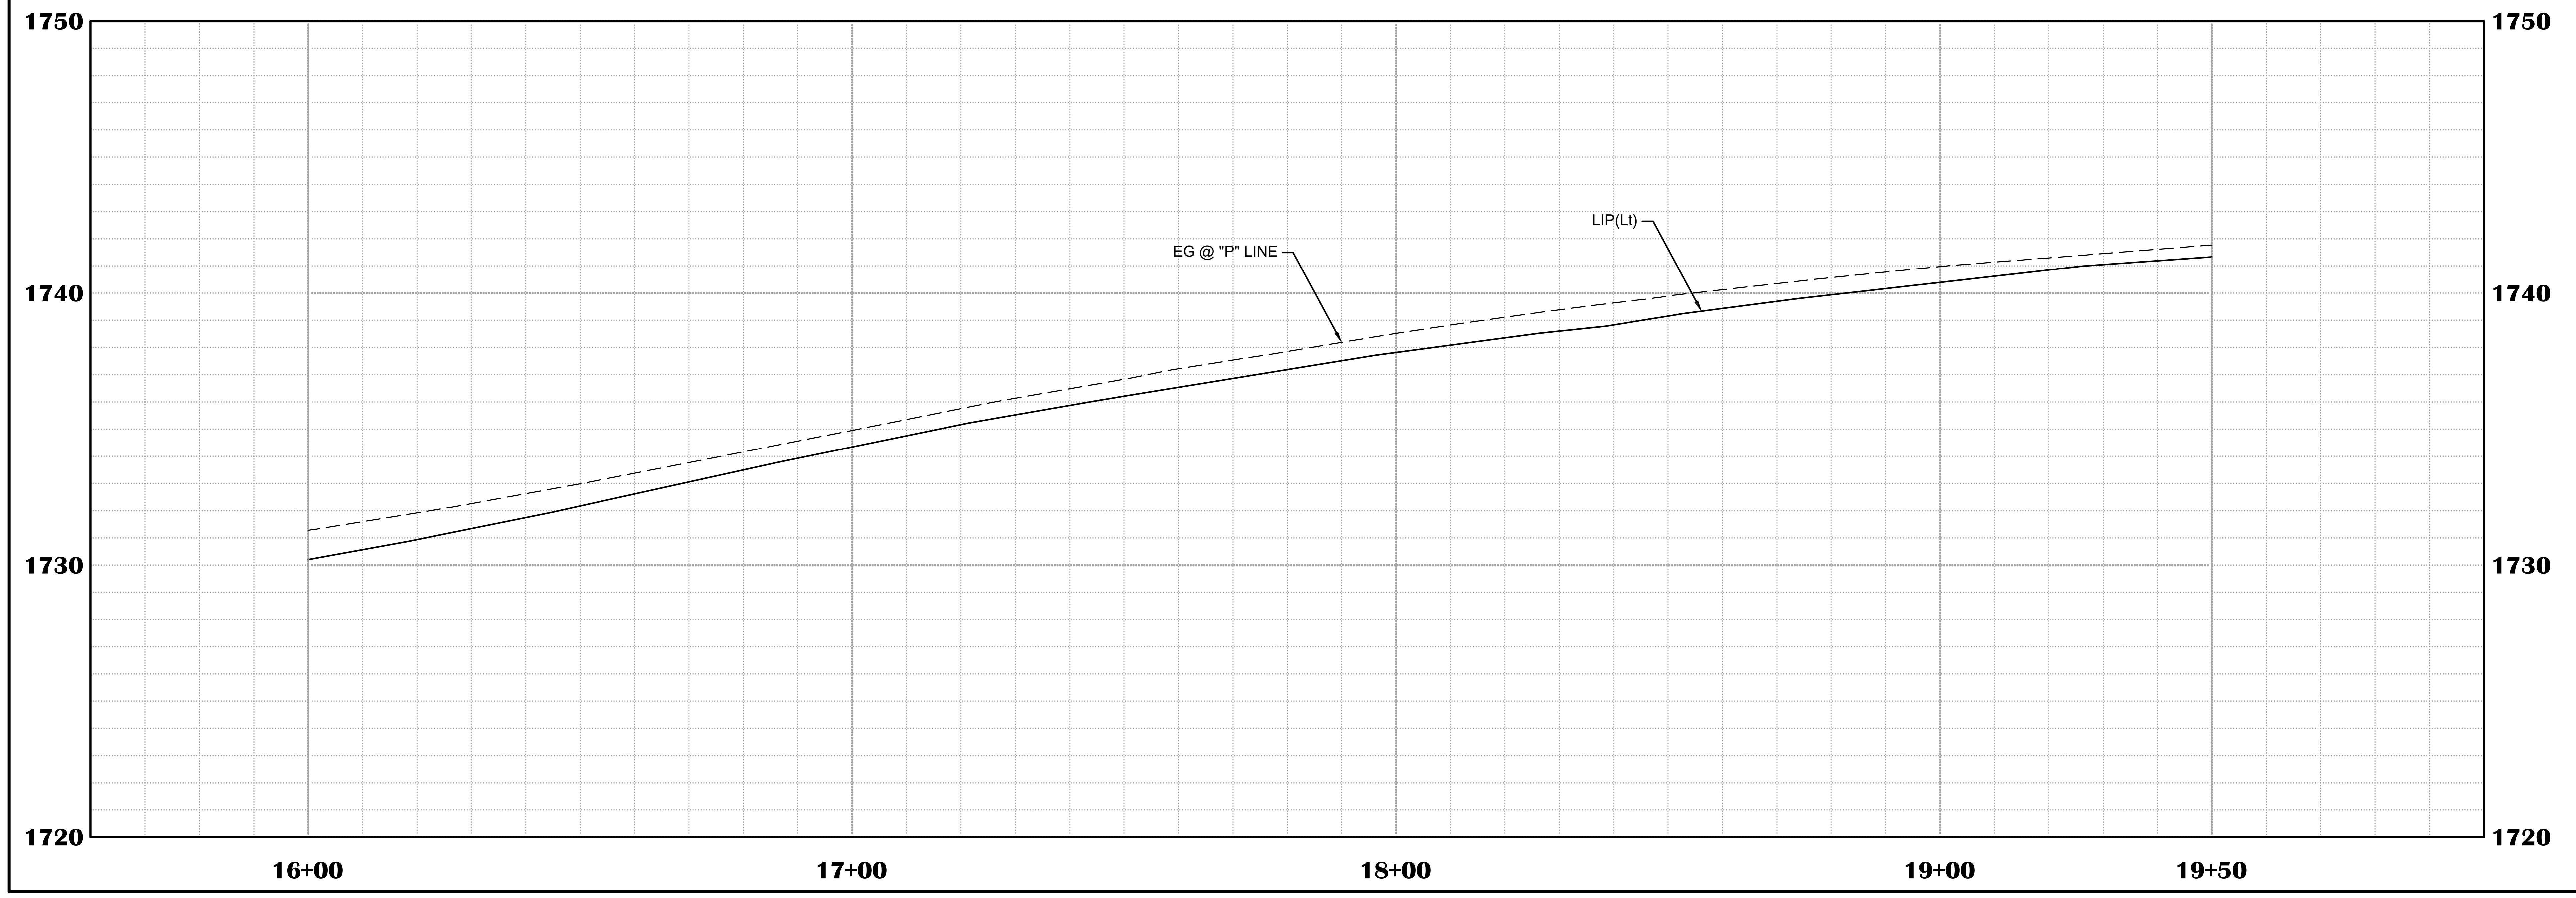

SHEET LEGEND

SYMBOL	DESCRIPTION
═	MINOR CONCRETE (CURB & GUTTER) (SEE DETAIL 1, SHEET C04) 346.8 LF
1	MINOR CONCRETE (SIDEWALK) 4.0" PCC / 4.0" CLASS II AB
2	MINOR CONCRETE (DRIVEWAY) (SEE DETAIL 5, SHEET C04)
3	TYPICAL ROAD SECTION (SEE DETAIL 2, SHEET C04)
4	MICROSURFACING
5	HMA PLUG (SEE DETAIL 6, SHEET C05)
6	AC CONFORM - FULL DEPTH 3.0" HMA / 4.5" CLASS II AB
7	AC CONFORM - OVERLAY (SEE DETAIL 4, SHEET C04)
11	HMA (CONFORM EDGE) (SEE DETAIL 3, SHEET C04)
- - - - -	GRADE BREAK
D#	DRIVEWAY DETAIL NUMBER (SEE SIDEWALK DETAILS, SHEETS C13 THRU C15)

CONSTRUCTION KEYNOTES:

KEY NOTE	DESCRIPTION
①	MINOR CONCRETE (CURB) (SEE SIDEWALK DETAILS, SHEETS C13-C15)
②	REPLACE (E)SSMH CONE SECTION WITH ECCENTRIC MANHOLE CONE (SEE DETAIL 10, SEE SHEET C05).
③	CHAIN BARRIER FENCE

SHEET NOTES:

1. QUANTITIES SHOWN REPRESENT IMPROVEMENTS DISPLAYED ON THIS SHEET.
2. SEE SIDEWALK DETAILS FOR DRIVEWAY AND CURB RAMP ELEVATIONS & GRADES.
3. SEE STRIPING & SIGNAGE PLANS FOR STRIPING & SIGNAGE INFORMATION.
4. RADII DIMENSIONS ARE TO LIP, UNLESS OTHERWISE NOTED.
5. BACK OF WALK IS PARALLEL TO LIP OF GUTTER, UNLESS OTHERWISE NOTED.

NO.	REVISION DESCRIPTION	CHECKED BY	DATE

DRAWING SCALE
HOR. SCALE: 1" = 20'
VERT. SCALE: N.T.S.

R. E. Y. ENGINEERS, Inc.
Civil Engineering | Land Surveying | Remote Sensing
905 Sutter Street, Suite 200, Folsom, CA 95630
(916) 366-3040 Fax (916) 366-3303

PLACERVILLE DRIVE PEDESTRIAN CONNECTIVITY PROJECT
CIP# 42337 / FEDERAL PROJECT NO. CML-5015(037)
LAYOUT PLAN - 16+00 TO 19+50
CITY OF PLACERVILLE CA

DRAWING INFO
DATE: 2025-02-18
DRAFTER: JC
DESIGNER: GVR
REVIEWER: CASB

PROJECT NO.
6884.016
SHEET NO. **C10** OF **C16**

N:\6884 – City of Placerville\016 – Placerville Drive Pedestrian Connectivity Project\10 – CAD Drawings\Improvement Plans\6884.016 – LAYOUT PLANS.dwg Feb 20, 2025 – 11:38am, gramos

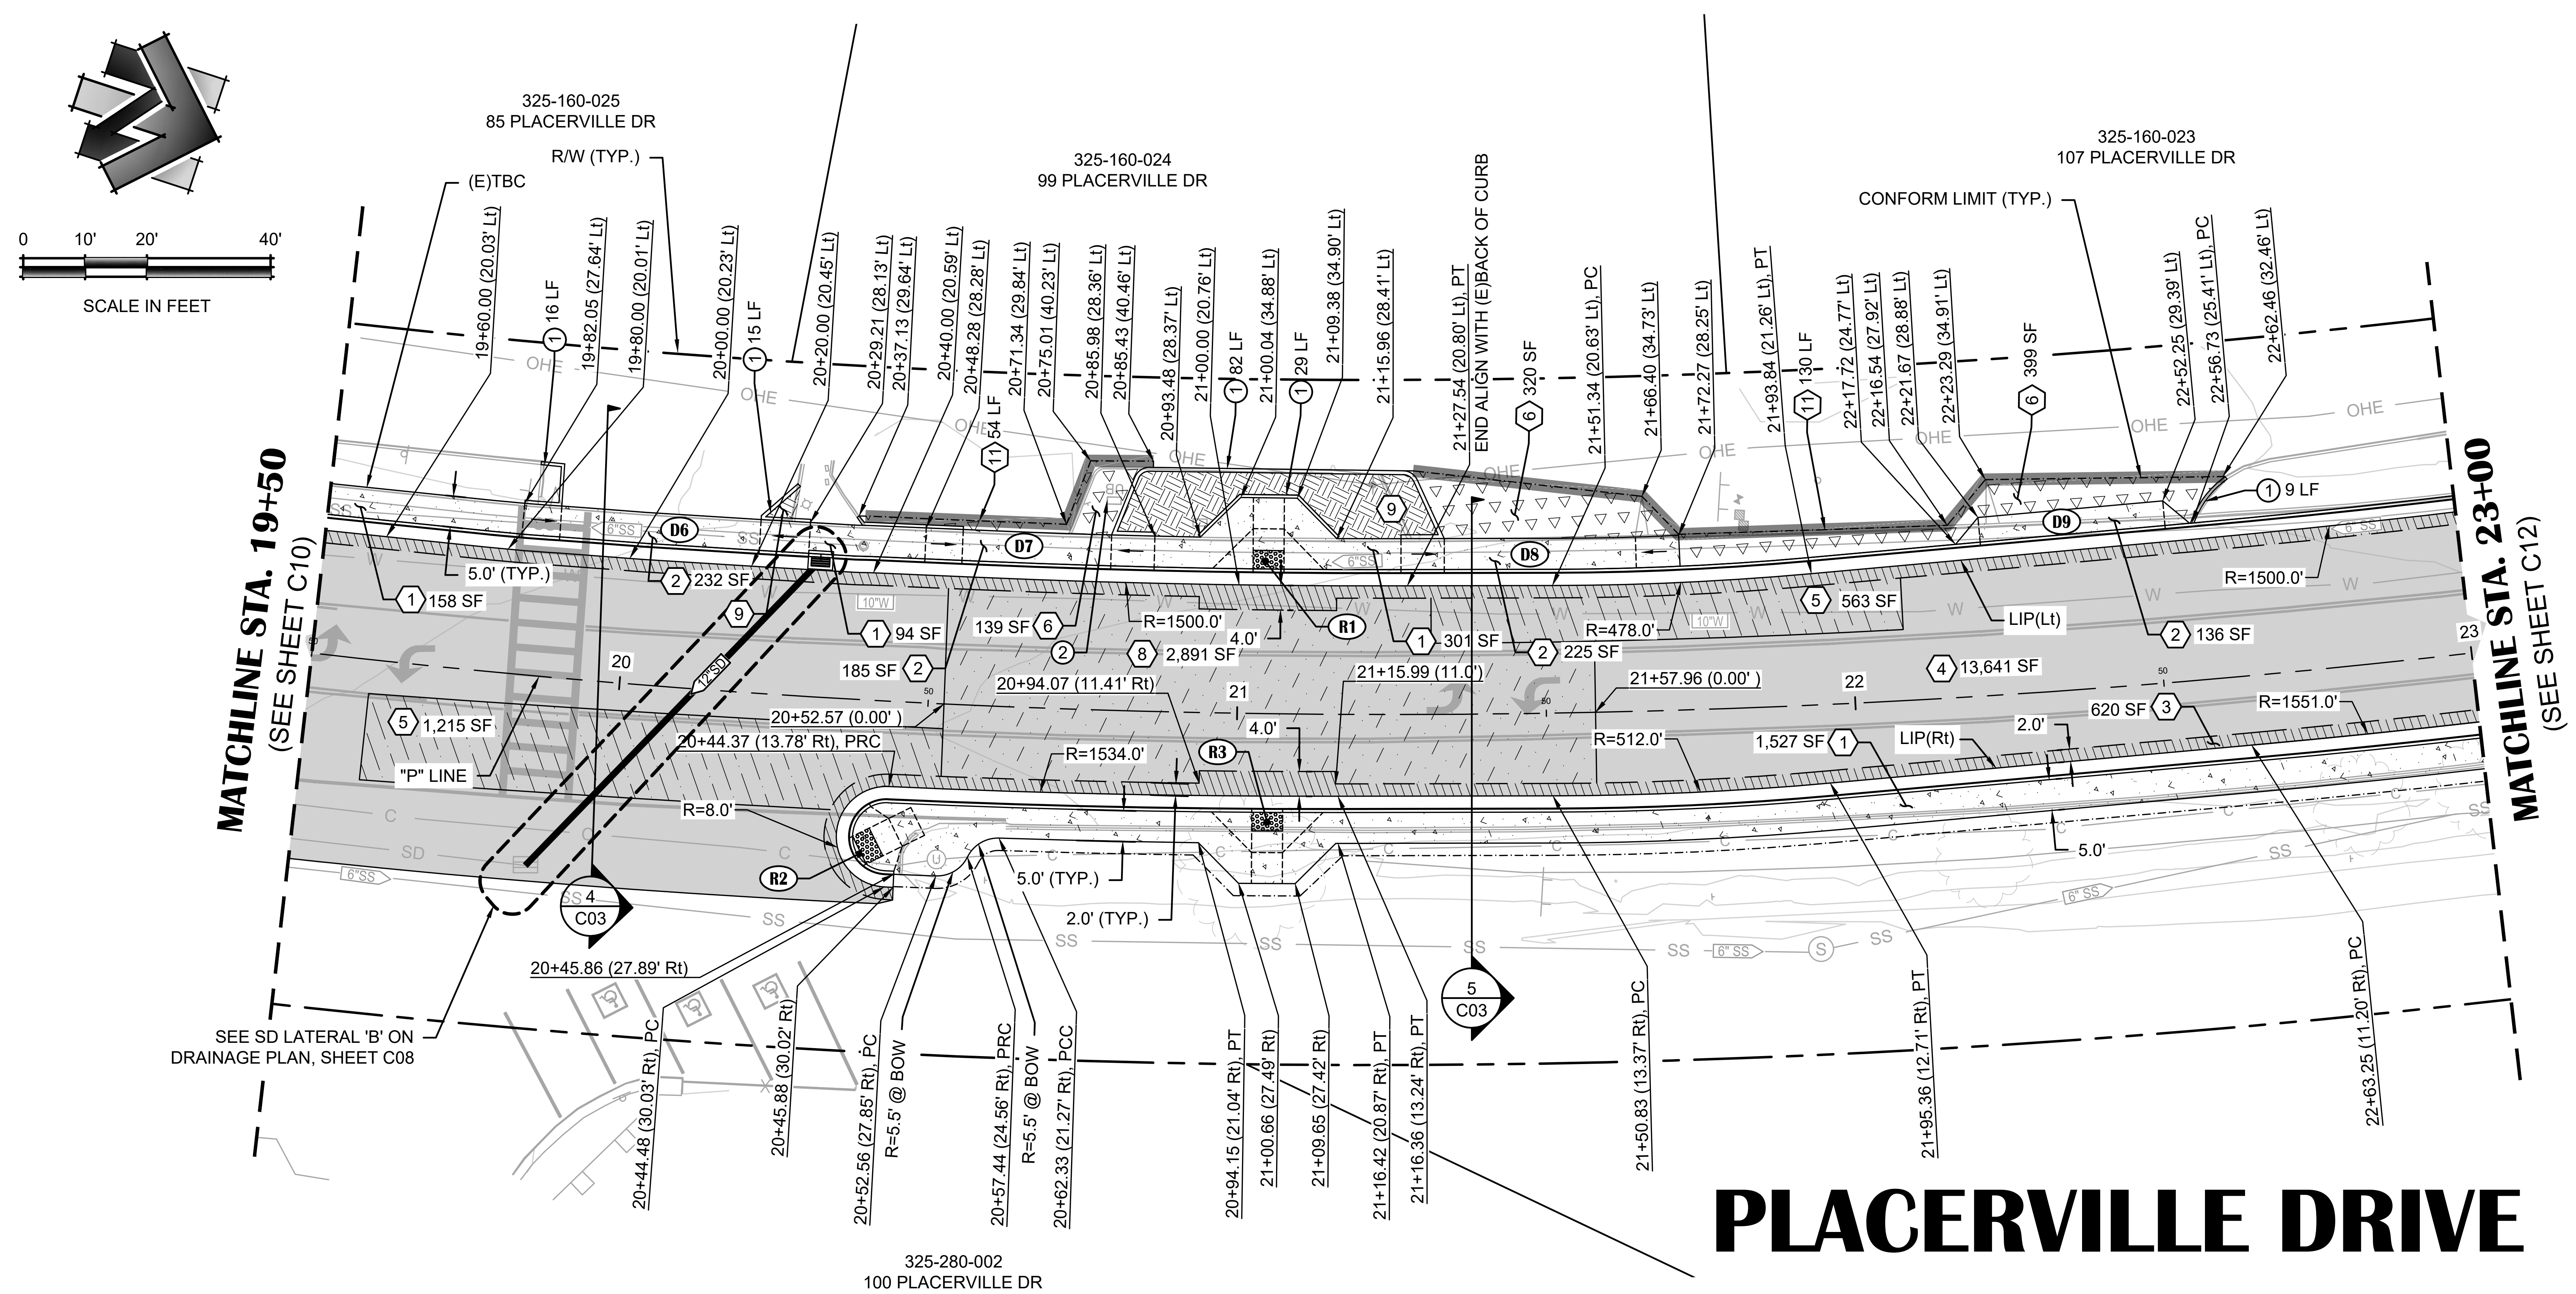

PLACERVILLE DRIVE

GRADES @ LIP(Lt)►	1741.34 (E)1741.3	1741.48 (E)1741.5	1741.62 (E)1741.6	1741.77 (E)1741.7	1741.91 (E)1741.9	1742.03 (E)1742.0	1742.14 (E)1742.2	1742.26 (E)1742.3	1742.37 (E)1742.4	1742.48 (E)1742.5	1742.59 (E)1742.6	1742.70 (E)1742.7	1742.76 (E)1742.8	1742.82 (E)1742.8	1742.87 (E)1742.9	1742.93 (E)1742.9	1742.98 (E)1743.0	1743.04 (E)1743.1
EXISTING GRADE @ "P" LINE►	(E)1741.8	(E)1741.9	(E)1742.1	(E)1742.3	(E)1742.4	(E)1742.5	(E)1742.5	(E)1742.6	(E)1742.7	(E)1742.8	(E)1742.9	(E)1743.0	(E)1743.1	(E)1743.1	(E)1743.2	(E)1743.3	(E)1743.3	(E)1743.4
GRADES @ LIP(Rt)►											1742.83 (E)1742.8	1742.88 (E)1742.9	1742.95 (E)1743.0	1743.04 (E)1743.1	1743.13 (E)1743.2	1743.21 (E)1743.2	1743.25 (E)1743.3	1743.29 (E)1743.4

GRADES @ LIP(Lt)►	1743.09 (E)1743.1	1743.15 (E)1743.1	1743.19 (E)1743.2	1743.21 (E)1743.3	1743.22 (E)1743.3	1743.24 (E)1743.3	1743.26 (E)1743.3	1743.25 (E)1743.3	1743.23 (E)1743.3	1743.22 (E)1743.3	1743.20 (E)1743.2	1743.18 (E)1743.2	1743.12 (E)1743.1	1743.05 (E)1743.1	1742.98 (E)1743.0	1742.91 (E)1742.9	1742.85 (E)1742.8	1742.74 (E)1742.7
EXISTING GRADE @ "P" LINE►	(E)1743.4	(E)1743.5	(E)1743.5	(E)1743.5	(E)1743.5	(E)1743.5	(E)1743.5	(E)1743.6	(E)1743.6	(E)1743.6	(E)1743.6	(E)1743.6	(E)1743.6	(E)1743.5	(E)1743.5	(E)1743.4	(E)1743.3	(E)1743.2
GRADES @ LIP(Rt)►	1743.32 (E)1743.4	1743.36 (E)1743.4	1743.40 (E)1743.4	1743.43 (E)1743.5	1743.46 (E)1743.5	1743.49 (E)1743.5	1743.52 (E)1743.6	1743.56 (E)1743.6	1743.59 (E)1743.6	1743.59 (E)1743.7	1743.57 (E)1743.6	1743.54 (E)1743.6	1743.50 (E)1743.5	1743.43 (E)1743.5	1743.37 (E)1743.4	1743.27 (E)1743.3	1743.16 (E)1743.2	1743.05 (E)1743.1

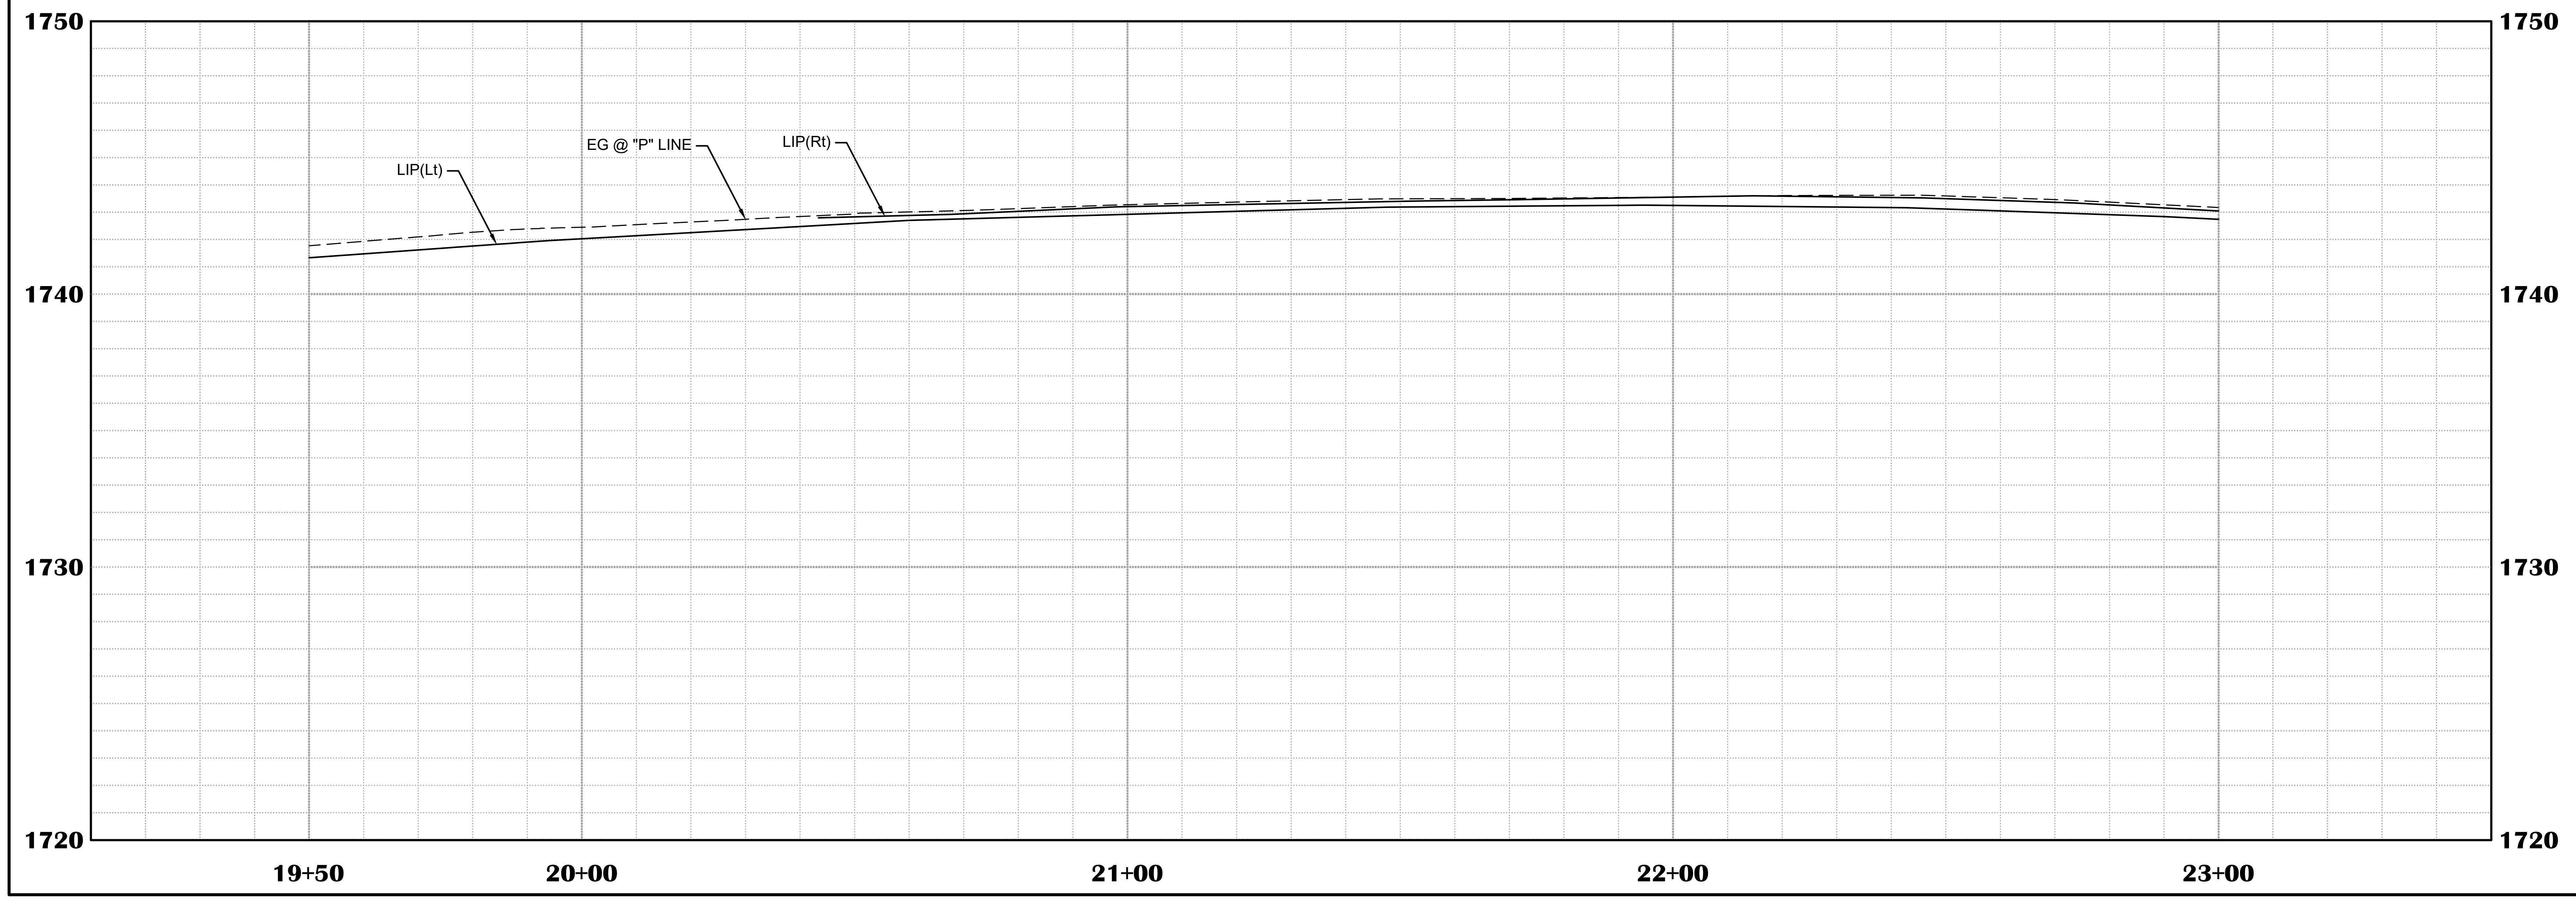

SHEET LEGEND

SYMBOL	DESCRIPTION
═══	MINOR CONCRETE (CURB & GUTTER) (SEE DETAIL 1, SHEET C04) 344.8 LF
1	MINOR CONCRETE (SIDEWALK) 4.0" PCC / 4.0" CLASS II AB
2	MINOR CONCRETE (DRIVEWAY) (SEE DETAIL 5, SHEET C04)
3	TYPICAL ROAD SECTION (SEE DETAIL 2, SHEET C04)
4	MICROSURFACING
5	HMA PLUG (SEE DETAIL 6, SHEET C05)
6	AC CONFORM - FULL DEPTH 3.0" HMA / 4.5" CLASS II AB
8	2" HMA OVERLAY
9	LANDSCAPING (SEE LANDSCAPE PLAN, SHEETS L01-L03)
11	HMA (CONFORM EDGE) (SEE DETAIL 3, SHEET C04)
- - - -	GRADE BREAK
D# / R#	DRIVEWAY/RAMP DETAIL NUMBER (SEE SIDEWALK DETAILS, SHEETS C13 THRU C15)

CONSTRUCTION KEYNOTES:

KEY NOTE	DESCRIPTION
①	MINOR CONCRETE (CURB) (SEE SIDEWALK DETAILS, SHEETS C13-C15)
②	RELOCATE IRRIGATION UTILITY BOX (SEE NOTE 6) (SEE LANDSCAPE PLAN, SHEETS L01-L03)

SHEET NOTES:

1. QUANTITIES SHOWN REPRESENT IMPROVEMENTS DISPLAYED ON THIS SHEET.
2. SEE SIDEWALK DETAILS FOR DRIVEWAY AND CURB RAMP ELEVATIONS & GRADES.
3. SEE STRIPING & SIGNAGE PLANS FOR STRIPING & SIGNAGE INFORMATION.
4. CONTRACTOR SHALL PROTECT-IN-PLACE MUSEUM ARTIFACTS WITHIN THE LANDSCAPED ISLAND. CONTRACTOR TO COORDINATE RELOCATION OF ARTIFACTS WITH THE MUSEUM IF THEY INTERFERE WITH CONSTRUCTION ACTIVITIES.
5. RADII DIMENSIONS ARE TO LIP, UNLESS OTHERWISE NOTED.
6. BACK OF WALK IS PARALLEL TO LIP OF GUTTER UNLESS OTHERWISE NOTED.
6. RELOCATION OF IRRIGATION UTILITY BOX IS INCLUDED IN THE BID ITEM FOR "LANDSCAPING".

NO.	REVISION DESCRIPTION	CHECKED BY	DATE

DRAWING SCALE
HOR. SCALE: 1" = 20'
VERT. SCALE: N.T.S.

R. E. Y. ENGINEERS, Inc.
Civil Engineering | Land Surveying | Remote Sensing
905 Sutter Street, Suite 200, Folsom, CA 95630
(916) 366-3040 Fax (916) 366-3303

PLACERVILLE DRIVE PEDESTRIAN CONNECTIVITY PROJECT
CIP# 42337 / FEDERAL PROJECT NO. CML-5015(037)

LAYOUT PLAN - 19+50 TO 23+00
CITY OF PLACERVILLE
CA

DRAWING INFO
DATE: 2025-02-18
DRAFTER: JC
DESIGNER: GVR
REVIEWER: CASB

PROJECT NO.
6884.016
SHEET NO. **C11** OF **C16**

N:\6884 – City of Placerville\016 – Placerville Drive Pedestrian Connectivity Project\10 – CAD Drawings\Improvement Plans\6884.016 – LAYOUT PLANS.dwg Feb 20, 2025 – 11:38am, gramos

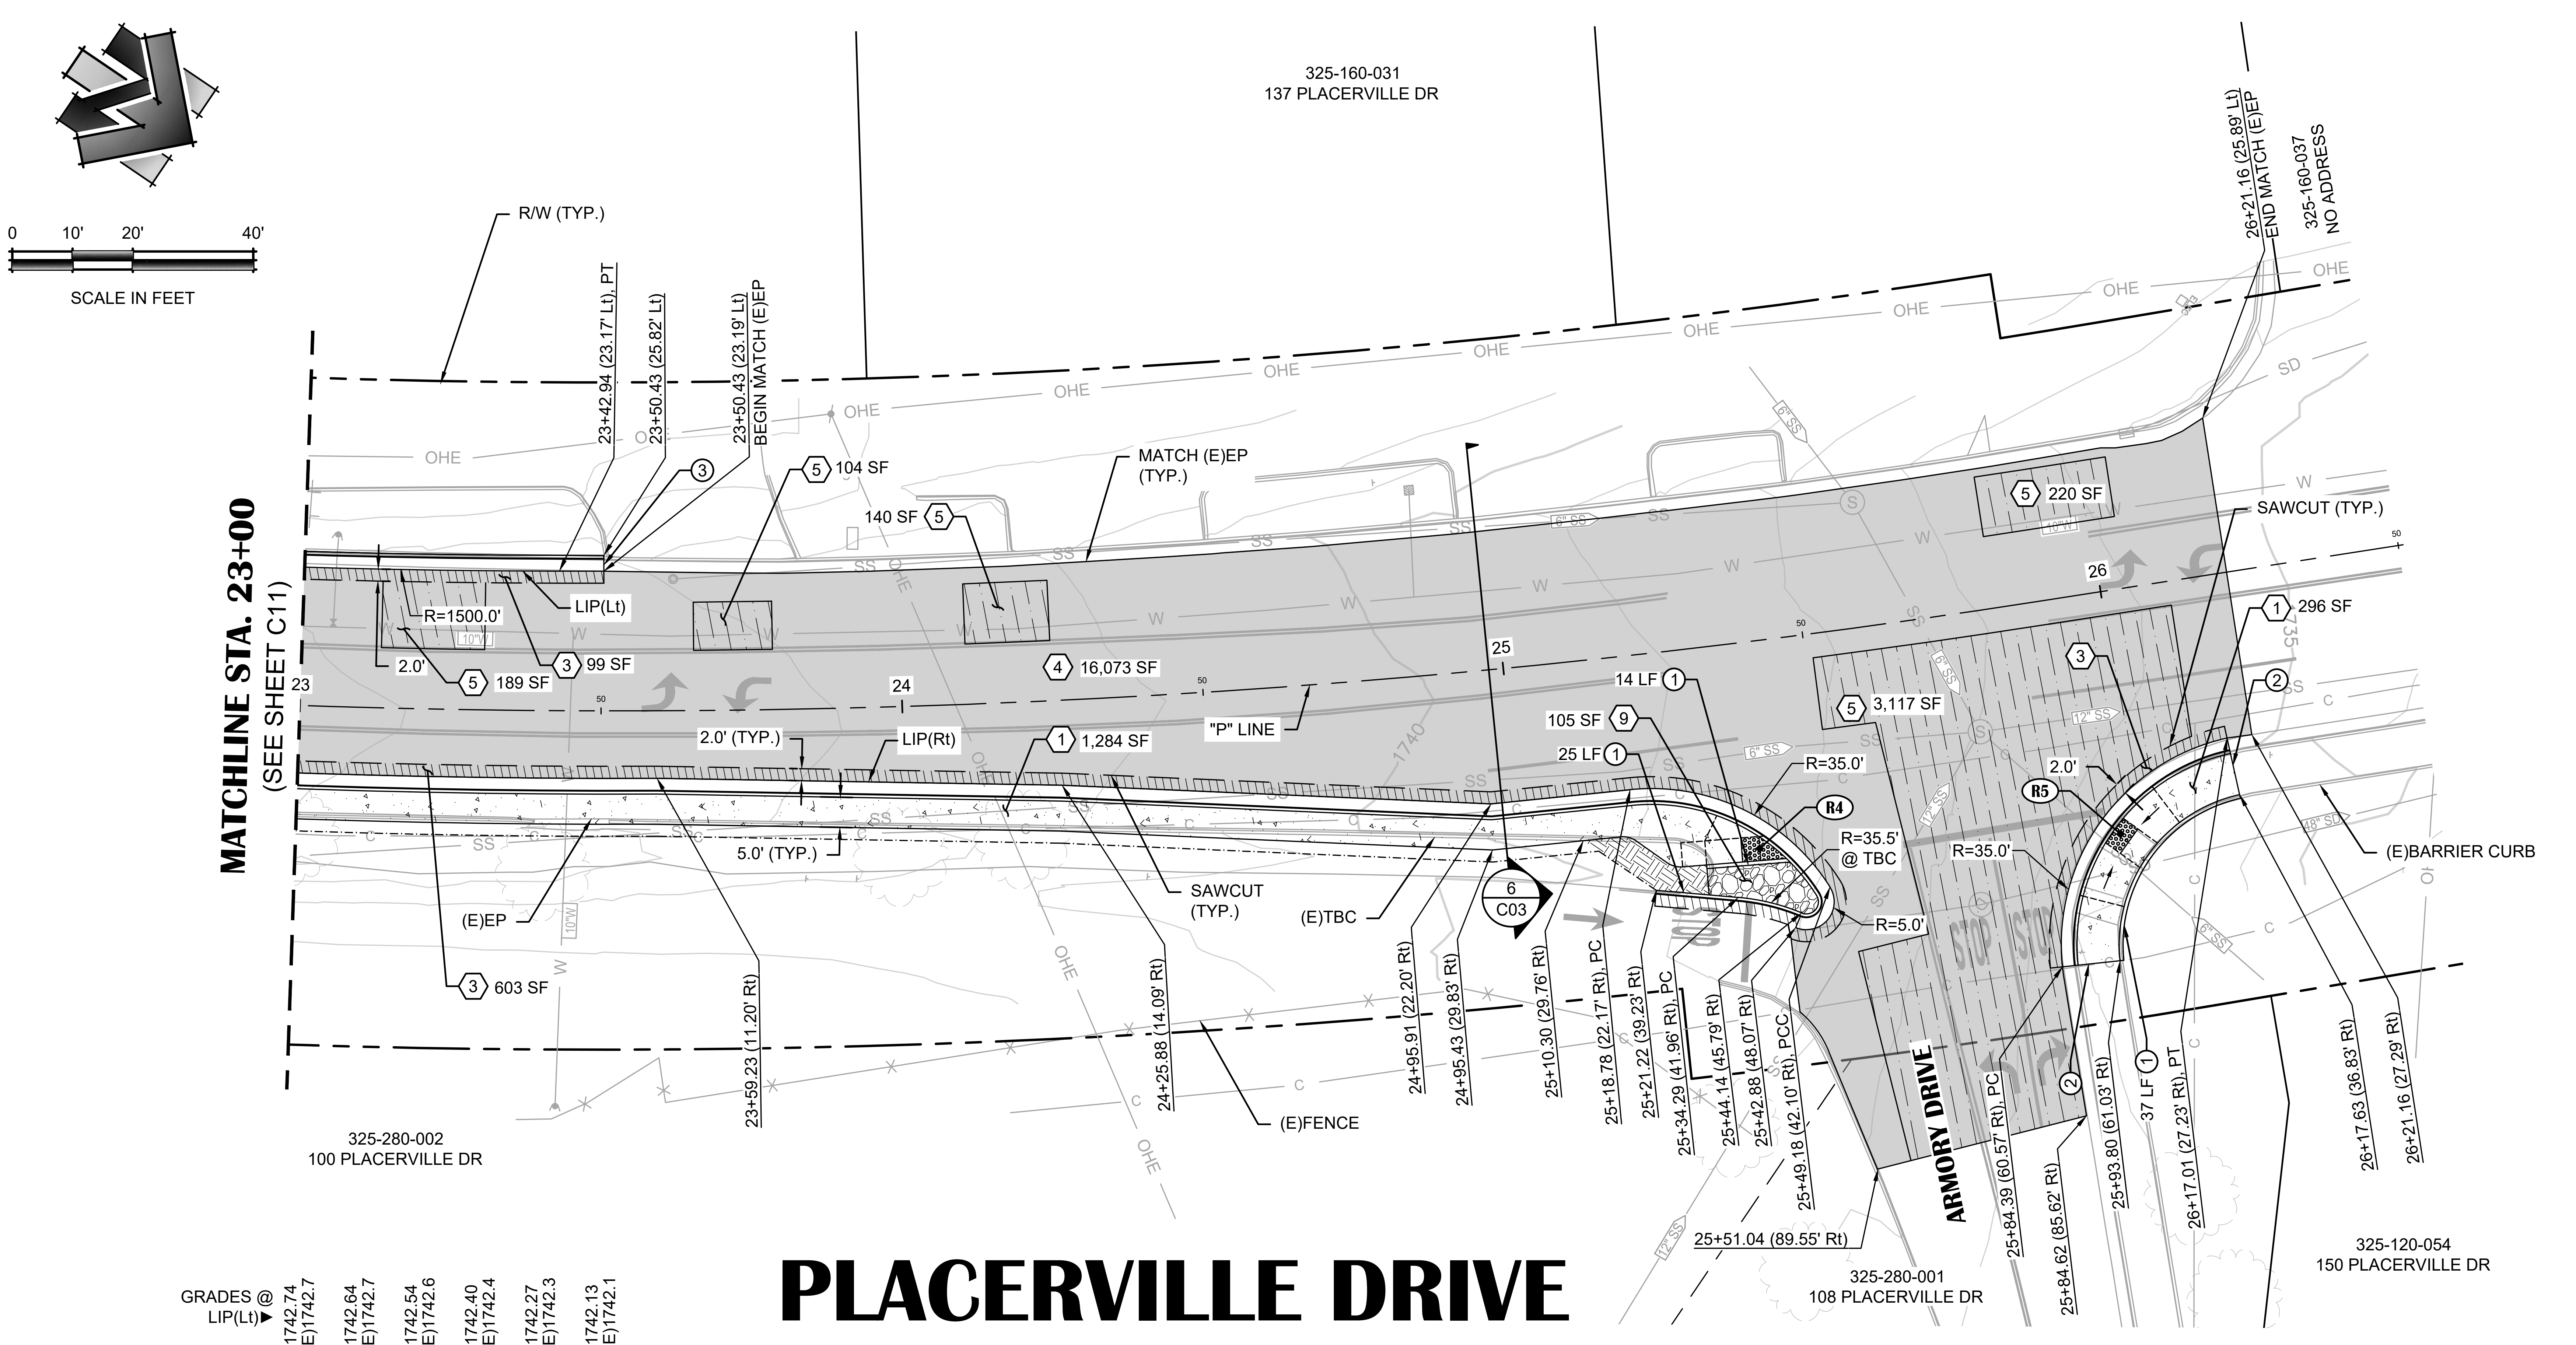

GRADES @ LIP(Lt)▸	1742.74 (E)1742.7	1742.64 (E)1742.7	1742.54 (E)1742.6	1742.40 (E)1742.4	1742.27 (E)1742.3	1742.13 (E)1742.1												
EXISTING GRADE @ "P" LINE▸	(E)1743.2	(E)1743.1	(E)1743.0	(E)1742.8	(E)1742.7	(E)1742.6	(E)1742.4	(E)1742.3	(E)1742.1	(E)1742.0	(E)1741.8	(E)1741.6	(E)1741.4	(E)1741.2	(E)1741.0	(E)1740.8	(E)1740.6	(E)1740.3
GRADES @ LIP(Rt)▸	1743.05 (E)1743.1	1742.94 (E)1743.0	1742.83 (E)1742.8	1742.72 (E)1742.7	1742.61 (E)1742.6	1742.48 (E)1742.5	1742.33 (E)1742.4	1742.19 (E)1742.2	1742.05 (E)1742.0	1741.85 (E)1741.9	1741.66 (E)1741.7	1741.46 (E)1741.5	1741.27 (E)1741.3	1741.05 (E)1741.1	1740.82 (E)1740.8	1740.59 (E)1740.6	1740.36 (E)1740.4	1740.13 (E)1740.1

GRADES @ LIP(Lt)▸																		
EXISTING GRADE @ "P" LINE▸	(E)1740.1	(E)1739.9	(E)1739.7	(E)1739.4	(E)1739.2	(E)1738.9	(E)1738.5	(E)1738.2	(E)1737.8	(E)1737.4	(E)1737.0	(E)1736.6	(E)1736.2	(E)1735.8	(E)1735.4	(E)1735.0	(E)1734.6	(E)1734.1
GRADES @ LIP(Rt)▸	1739.90 (E)1739.9	1739.68 (E)1739.7	1739.45 (E)1739.5	1739.25 (E)1739.3														

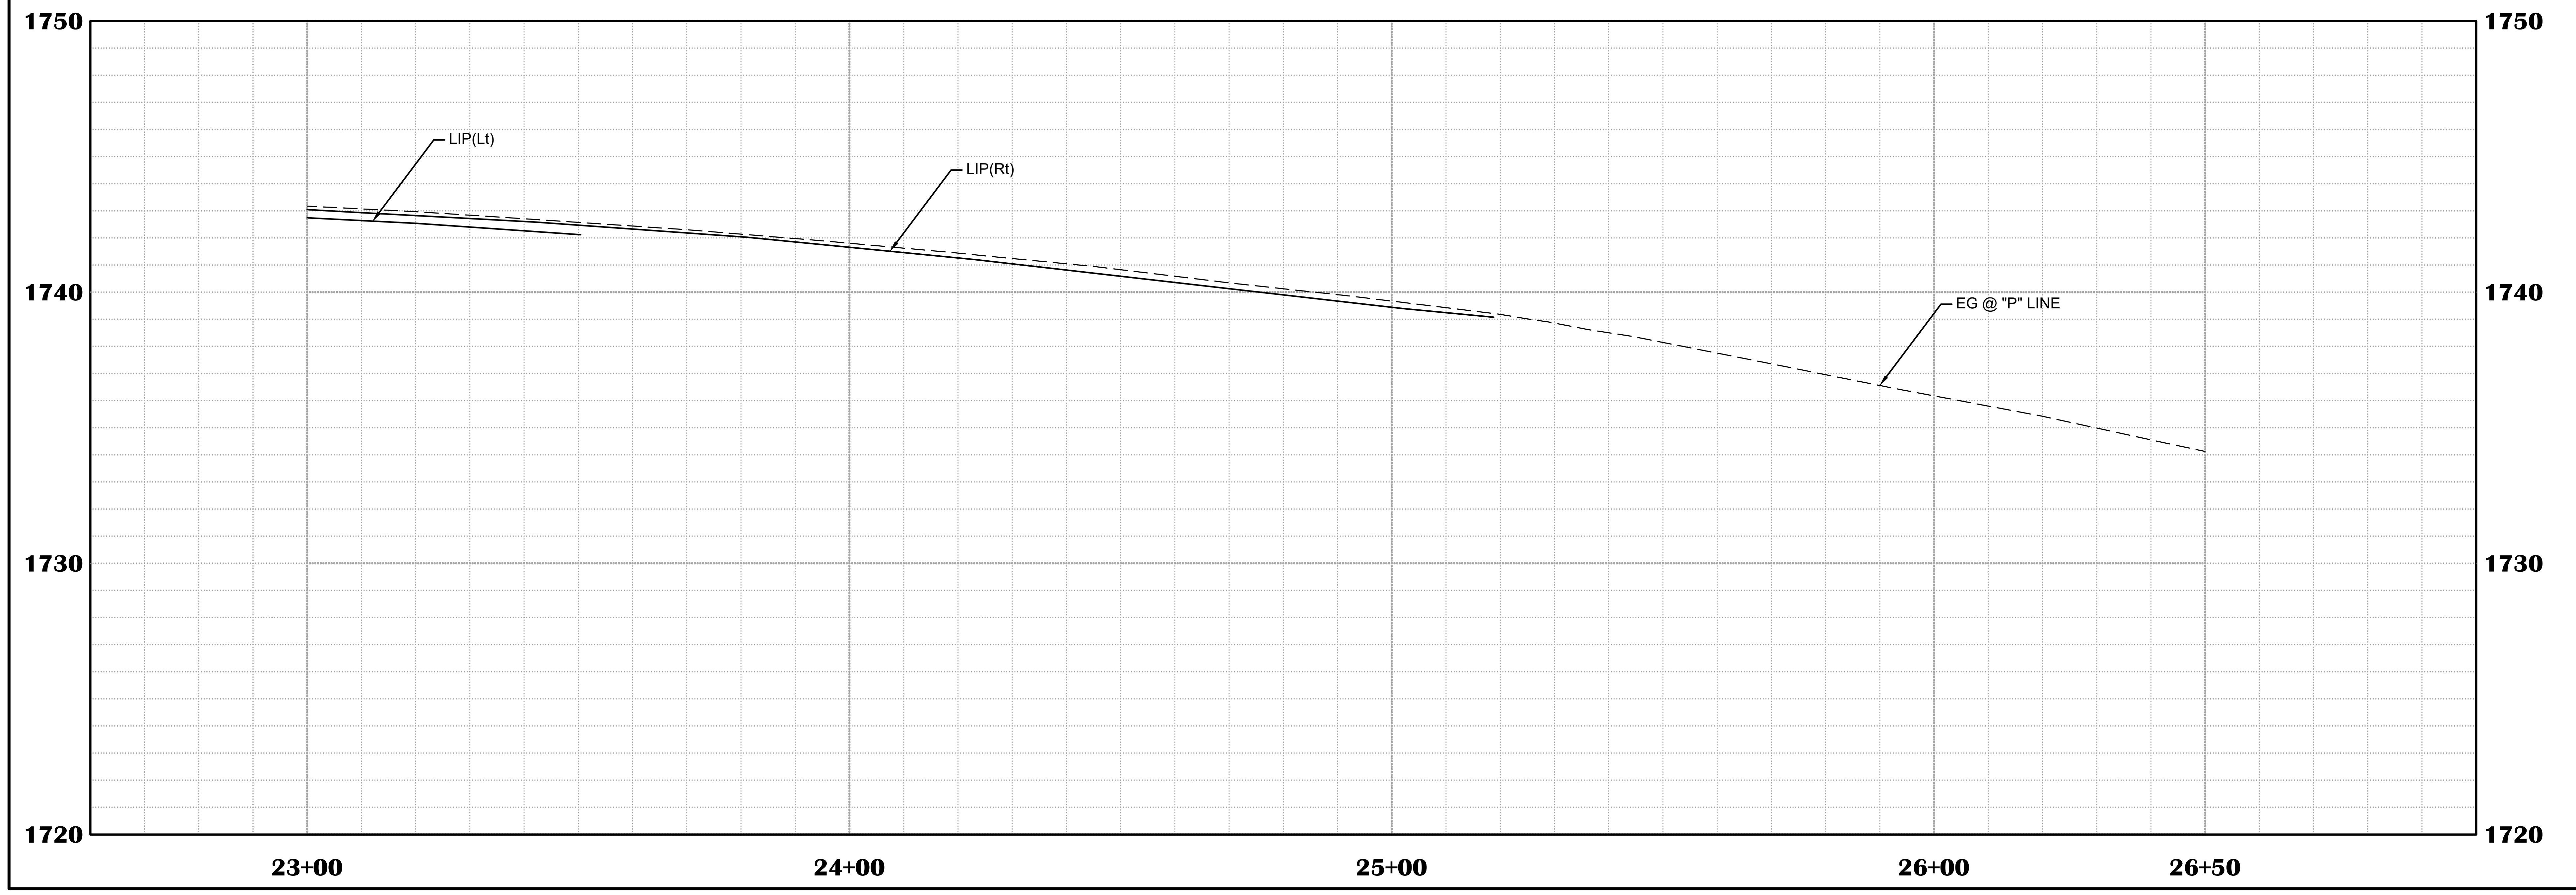

SHEET LEGEND

SYMBOL	DESCRIPTION
═	MINOR CONCRETE (CURB & GUTTER) (SEE DETAIL 1, SHEET C04) 399.9 LF
①	MINOR CONCRETE (SIDEWALK) 4.0" PCC / 4.0" CLASS II AB
②	MINOR CONCRETE (DRIVEWAY) (SEE DETAIL 5, SHEET C04)
③	TYPICAL ROAD SECTION (SEE DETAIL 2, SHEET C04)
④	MICROSURFACING
⑤	HMA PLUG (SEE DETAIL 6, SHEET C05)
⑨	LANDSCAPING (SEE LANDSCAPE PLAN, SHEETS L01-L03)
⑩	ROCK BLANKET
R#	RAMP DETAIL NUMBER (SEE SIDEWALK DETAILS, SHEET C15)
- - -	GRADE BREAK

CONSTRUCTION KEYNOTES:

KEY NOTE	DESCRIPTION
①	MINOR CONCRETE (CURB) (SEE SIDEWALK DETAILS, SHEETS C13-C15)
②	CONFORM TO EXISTING SIDEWALK, CURB, & GUTTER
③	CONFORM TO EXISTING CURB & GUTTER

SHEET NOTES:

1. QUANTITIES SHOWN REPRESENT IMPROVEMENTS DISPLAYED ON THIS SHEET.
2. SEE SIDEWALK DETAILS FOR DRIVEWAY AND CURB RAMP ELEVATIONS & GRADES.
3. SEE STRIPING & SIGNAGE PLANS FOR STRIPING & SIGNAGE INFORMATION.
4. CONTRACTOR SHALL PROTECT-IN-PLACE MUSEUM ARTIFACTS WITHIN THE LANDSCAPED ISLAND. CONTRACTOR TO COORDINATE RELOCATION OF ARTIFACTS WITH THE MUSEUM IF THEY INTERFERE WITH CONSTRUCTION ACTIVITIES.
5. RADII DIMENSIONS ARE TO LIP, UNLESS OTHERWISE NOTED.
6. BACK OF WALK IS PARALLEL TO LIP OF GUTTER, UNLESS OTHERWISE NOTED.

NO.	REVISION DESCRIPTION	CHECKED BY	DATE

95% SUBMITTAL
NOT FOR CONSTRUCTION

DRAWING SCALE
HOR. SCALE: 1" = 20'
VERT. SCALE: N.T.S.

R.E.Y. ENGINEERS, Inc.
Civil Engineering | Land Surveying | Remote Sensing
905 Sutter Street, Suite 200, Folsom, CA 95630
(916) 366-3040 Fax (916) 366-3303

PLACERVILLE DRIVE PEDESTRIAN CONNECTIVITY PROJECT
CIP# 42337 / FEDERAL PROJECT NO. CML-5015(037)
LAYOUT PLAN - 23+00 TO 26+50
CITY OF PLACERVILLE
CA

DRAWING INFO
DATE: 2025-02-18
DRAFTER: JC
DESIGNER: GVR
REVIEWER: CASB

PROJECT NO.
6884.016
SHEET NO. C12 OF C16

N:\6884 – City of Placerville\016 – Placerville Drive Pedestrian Connectivity Project\10 – CAD Drawings\Improvement Plans\6884.016 – LAYOUT PLANS.dwg Feb 20, 2025 – 11:38am, gramos

N:\6884 – City of Placerville\016 – Placerville Drive Pedestrian Connectivity Project\10 – CAD Drawings\Improvement Plans\6884.016 – SIDEWALK DETAILS.dwg Feb 20, 2025 – 11:39am, gramos

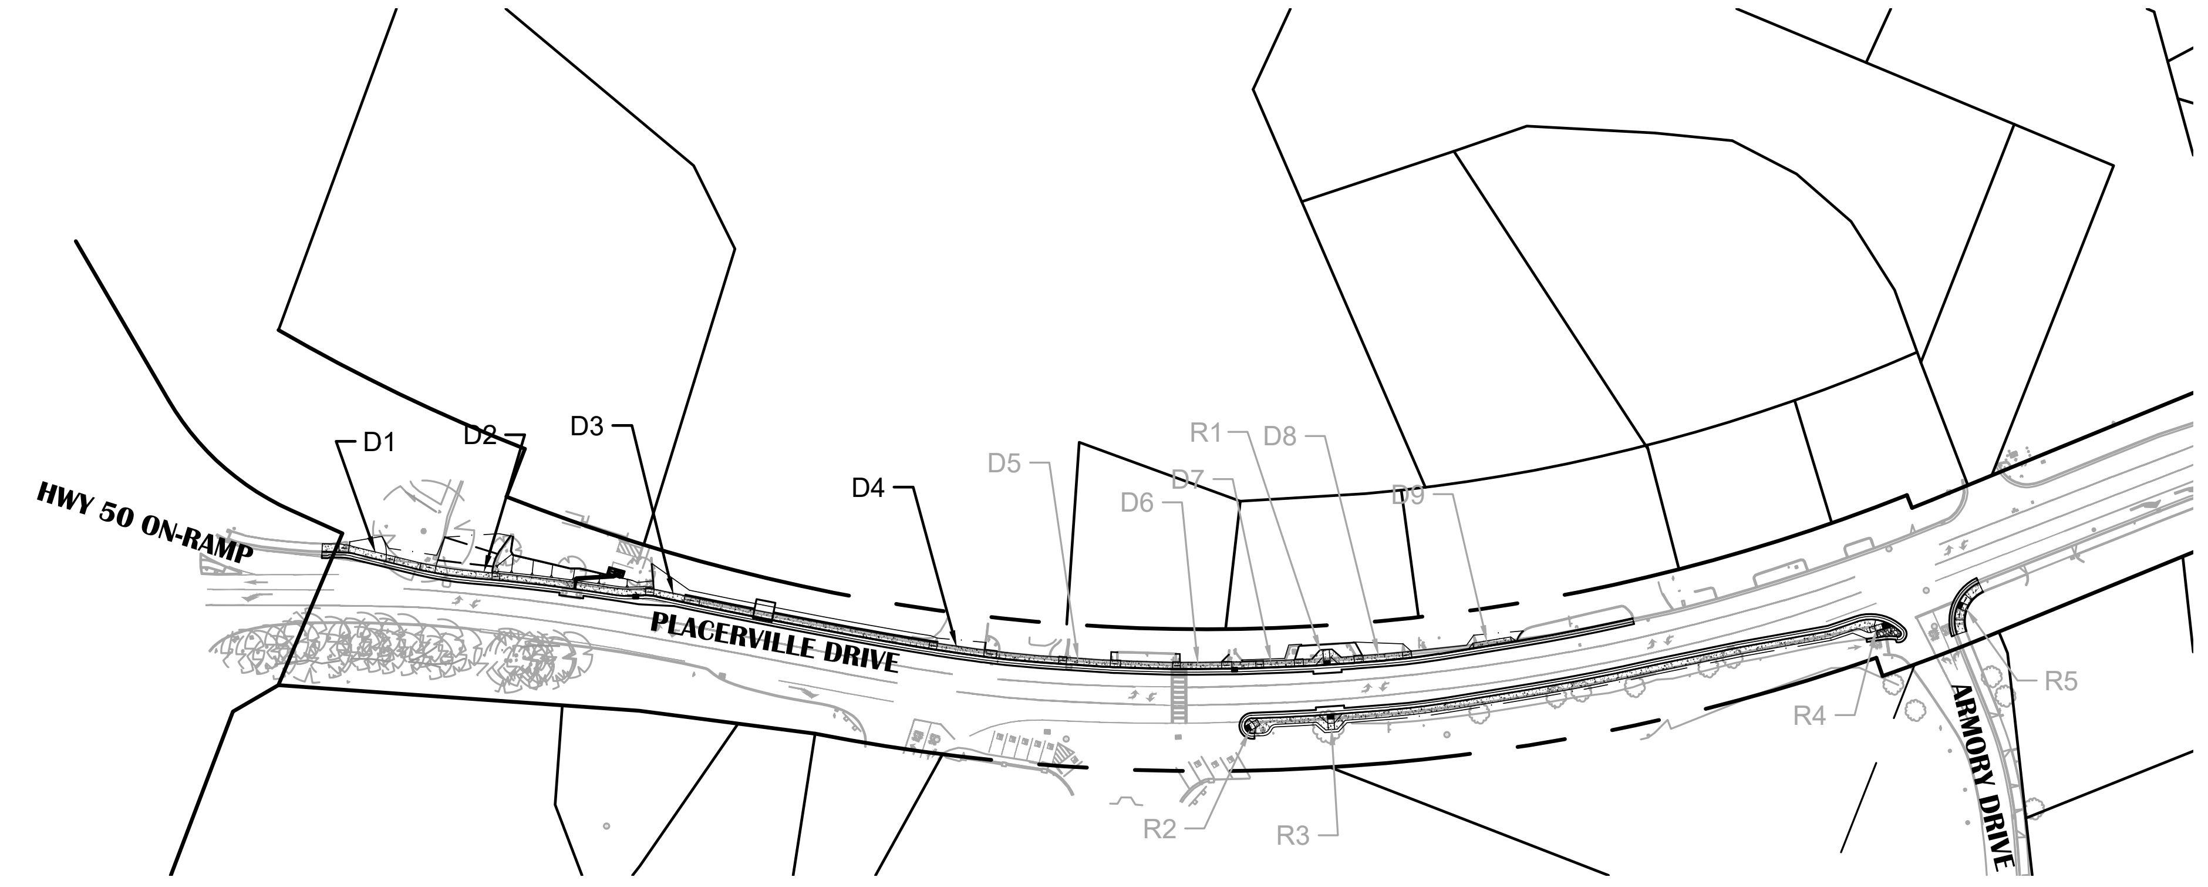

SHEET LEGEND

SYMBOL	DESCRIPTION
—·—·—·—	CONFORM LIMIT
— — — —	GRADE BREAK
(D#) / (R#)	DRIVEWAY / RAMP NUMBER

SHEET NOTES:

1. STATION AND OFFSET LABELS DISPLAYED ON THIS SHEET ARE REFERENCED TO "P" LINE, UNLESS OTHERWISE NOTED.
2. REFER TO SURVEY CONTROL SHEET C06 FOR "P" LINE ALIGNMENT DATA.
3. RADIUS DIMENSIONS ARE TO FACE OF CURB, UNLESS OTHERWISE NOTED.

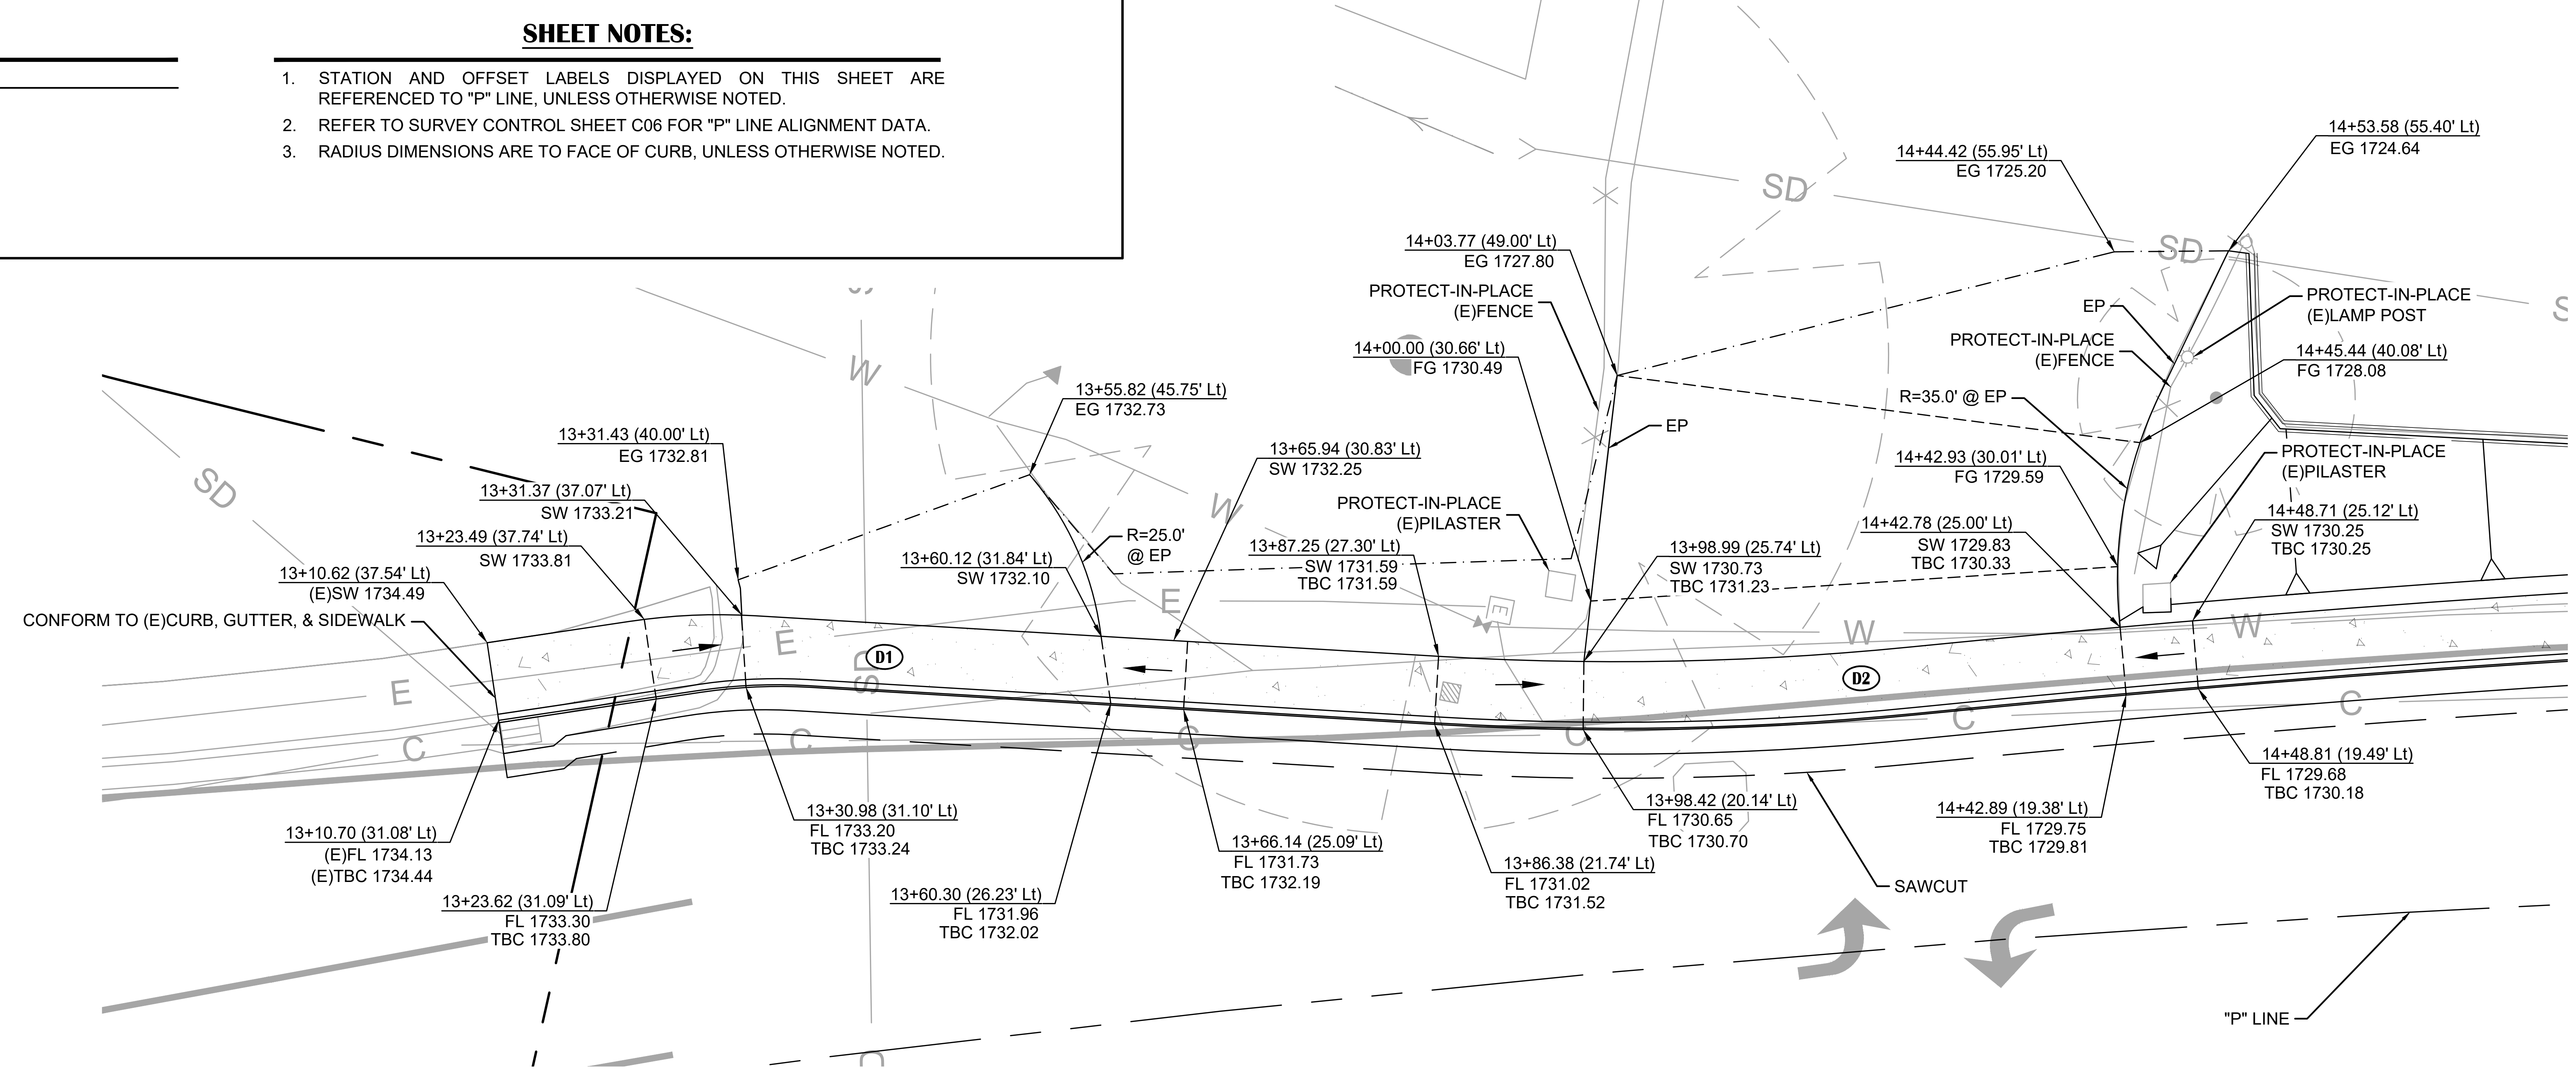

D1 & D2

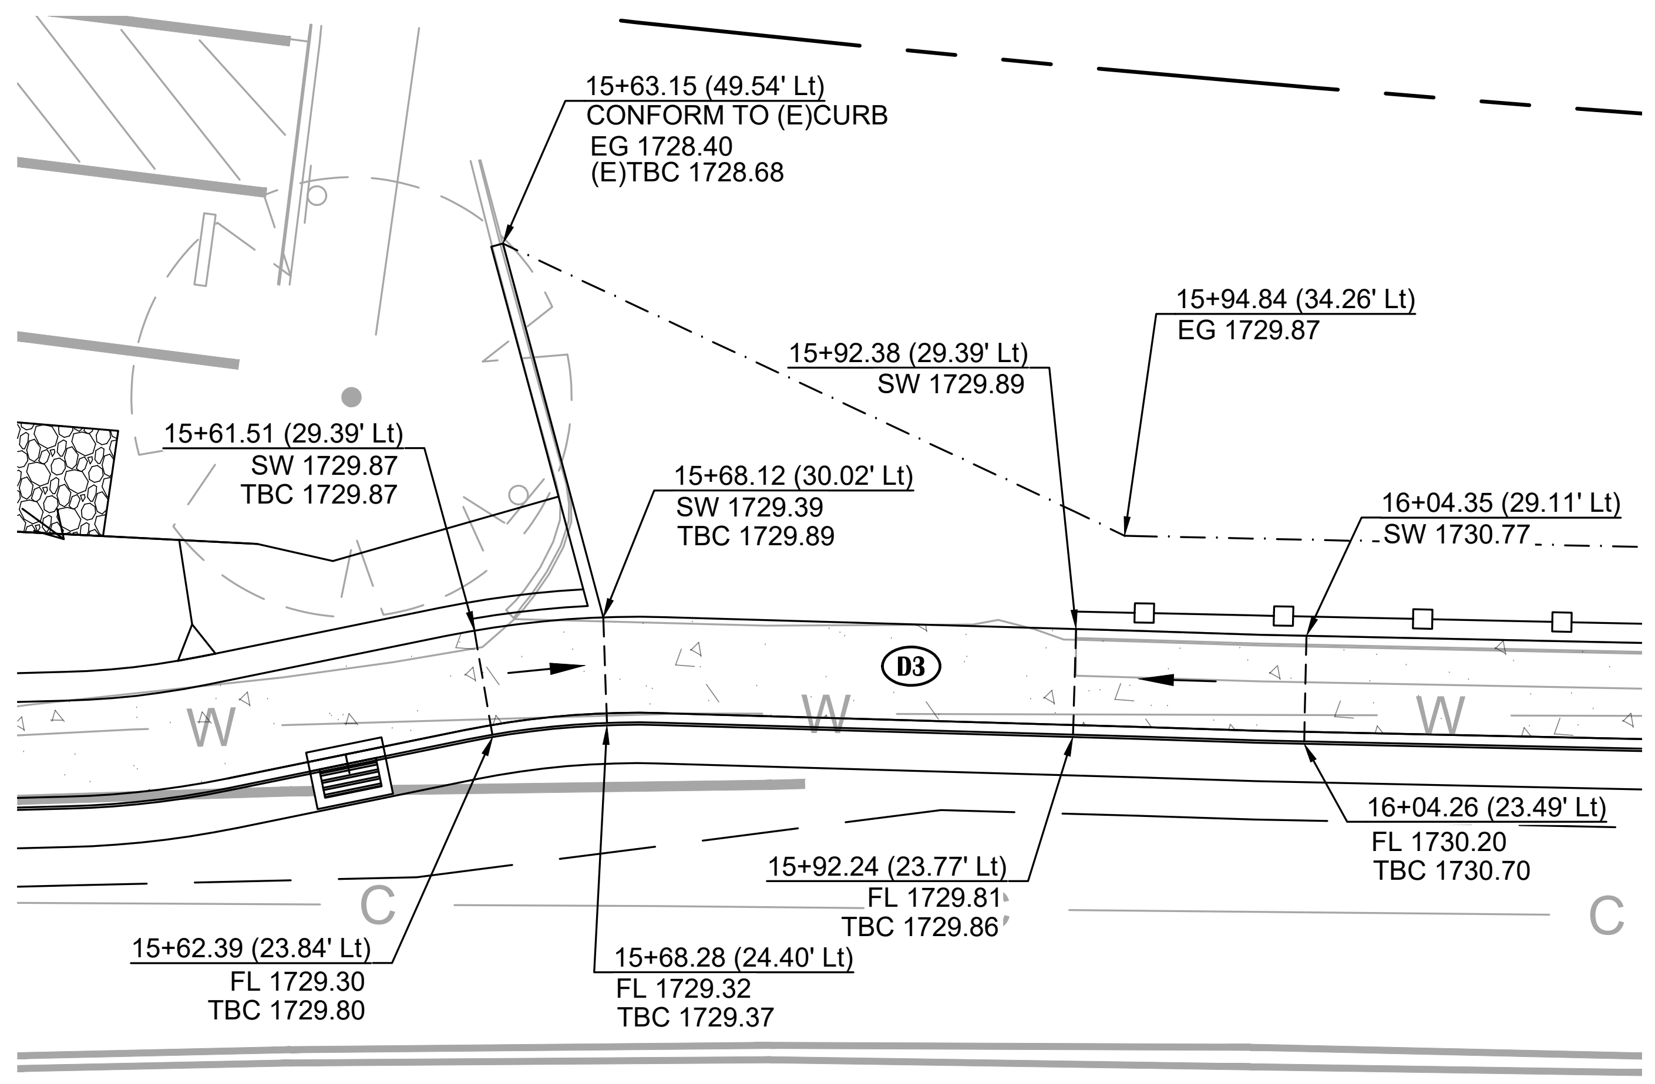

D3

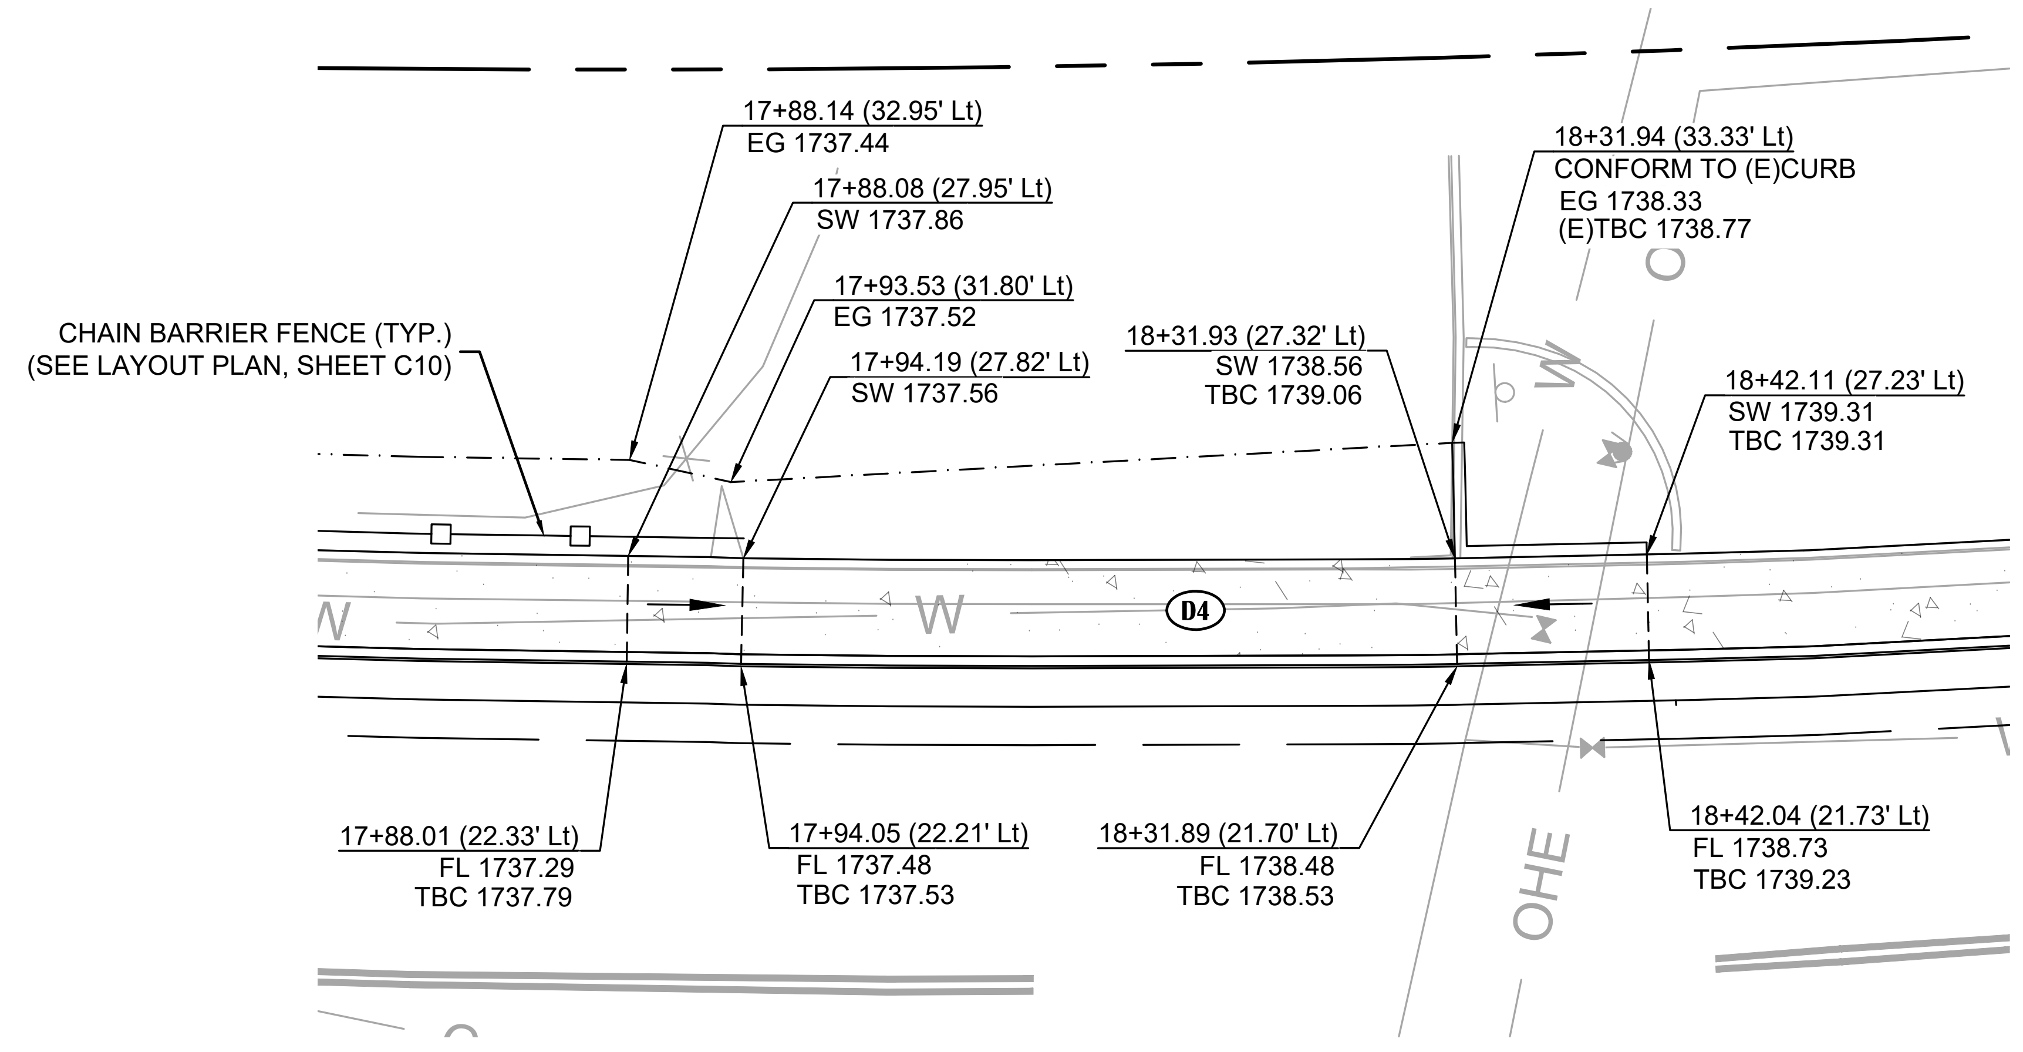

D4

NO.	REVISION DESCRIPTION	CHECKED BY	DATE

95% SUBMITTAL
NOT FOR CONSTRUCTION

DRAWING SCALE
HOR. SCALE: 1" = 10'
VERT. SCALE: N/A

R. E. Y. ENGINEERS, Inc.
Civil Engineering | Land Surveying | Remote Sensing
905 Sutter Street, Suite 200, Folsom, CA 95630
(916) 366-3040 Fax (916) 366-3303

PLACERVILLE DRIVE PEDESTRIAN CONNECTIVITY PROJECT
CIP# 42337 / FEDERAL PROJECT NO. CML-5015(037)

SIDEWALK DETAILS (1)

CITY OF PLACERVILLE
CA

DRAWING INFO
DATE: 2025-02-18
DRAFTER: JC
DESIGNER: GVR
REVIEWER: CASB

PROJECT NO.
6884.016
SHEET NO. C13 OF C16

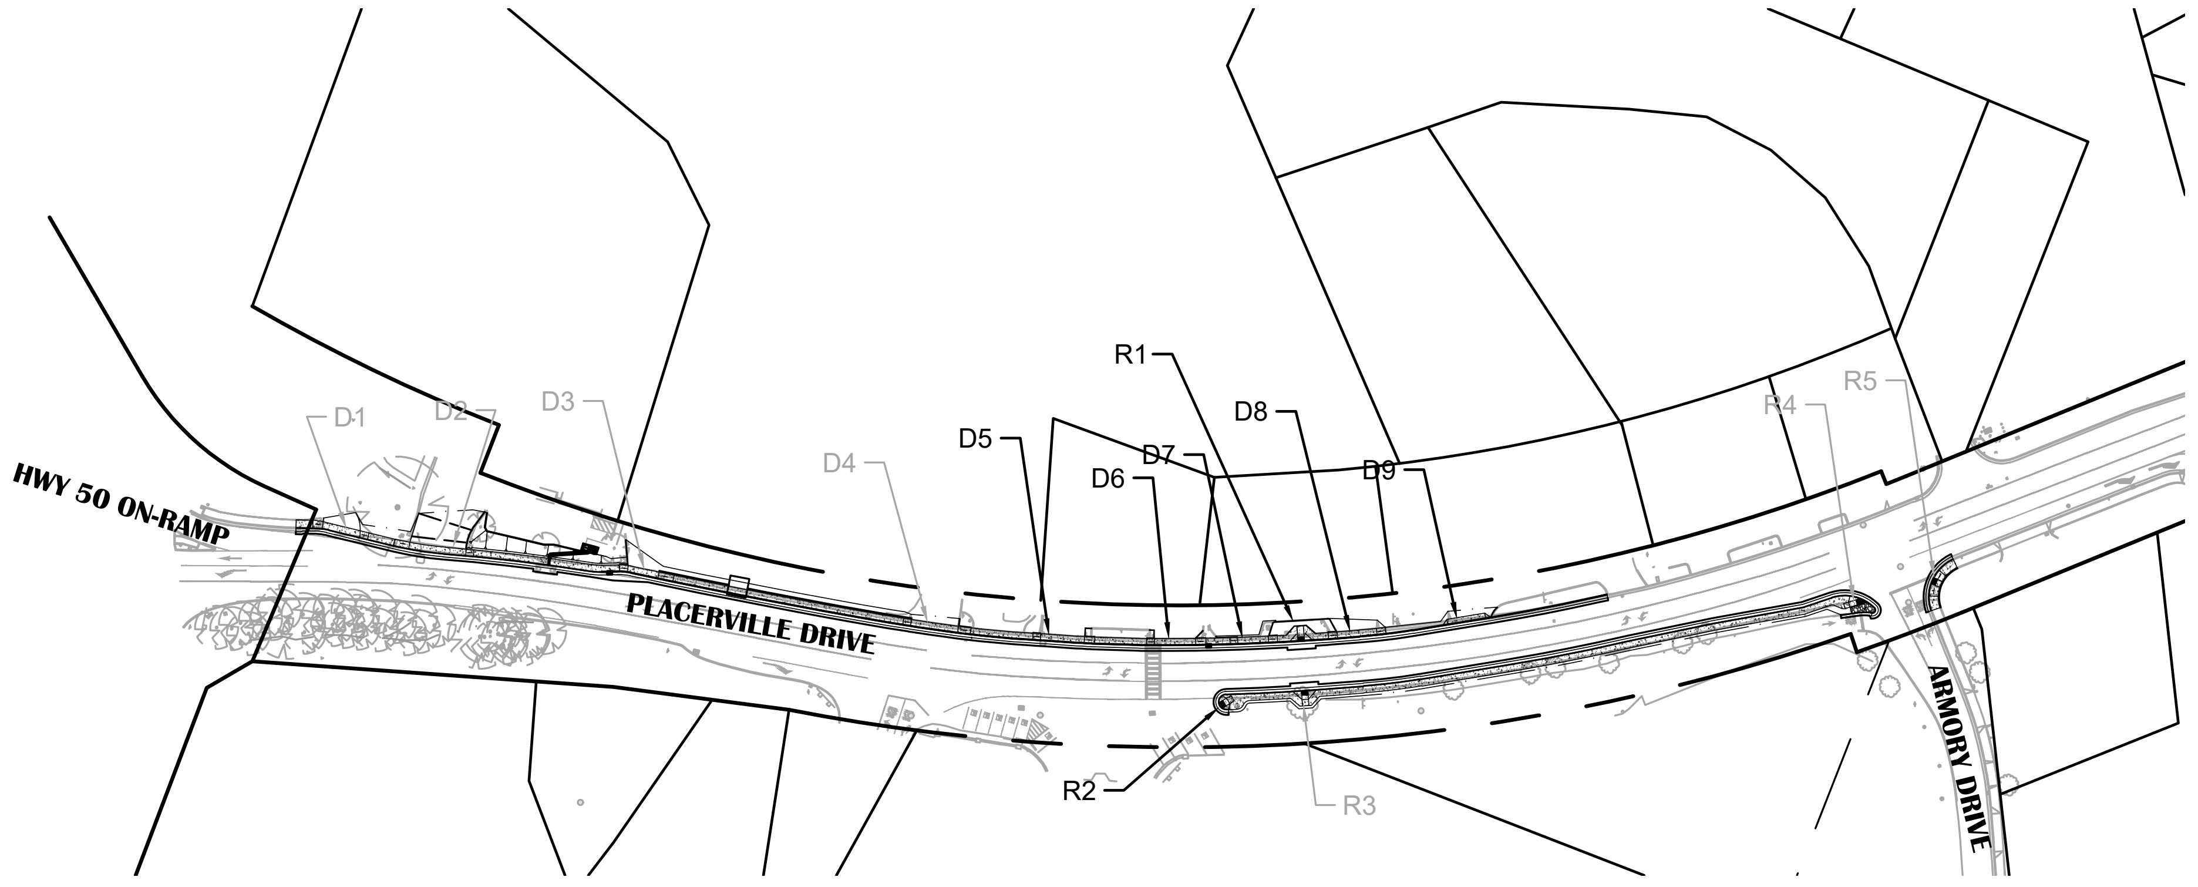

SHEET LEGEND

SYMBOL	DESCRIPTION
— · — · —	CONFORM LIMIT
— — —	GRADE BREAK
D# / R#	DRIVEWAY / RAMP NUMBER

SHEET NOTES:

1. STATION AND OFFSET LABELS DISPLAYED ON THIS SHEET ARE REFERENCED TO "P" LINE, UNLESS OTHERWISE NOTED.
2. REFER TO SURVEY CONTROL SHEET C06 FOR "P" LINE ALIGNMENT DATA.
3. RADIUS DIMENSIONS ARE TO FACE OF CURB, UNLESS OTHERWISE NOTED.
4. SEE SHEET C10 FOR SANITARY SEWER MANHOLE IMPROVEMENTS.

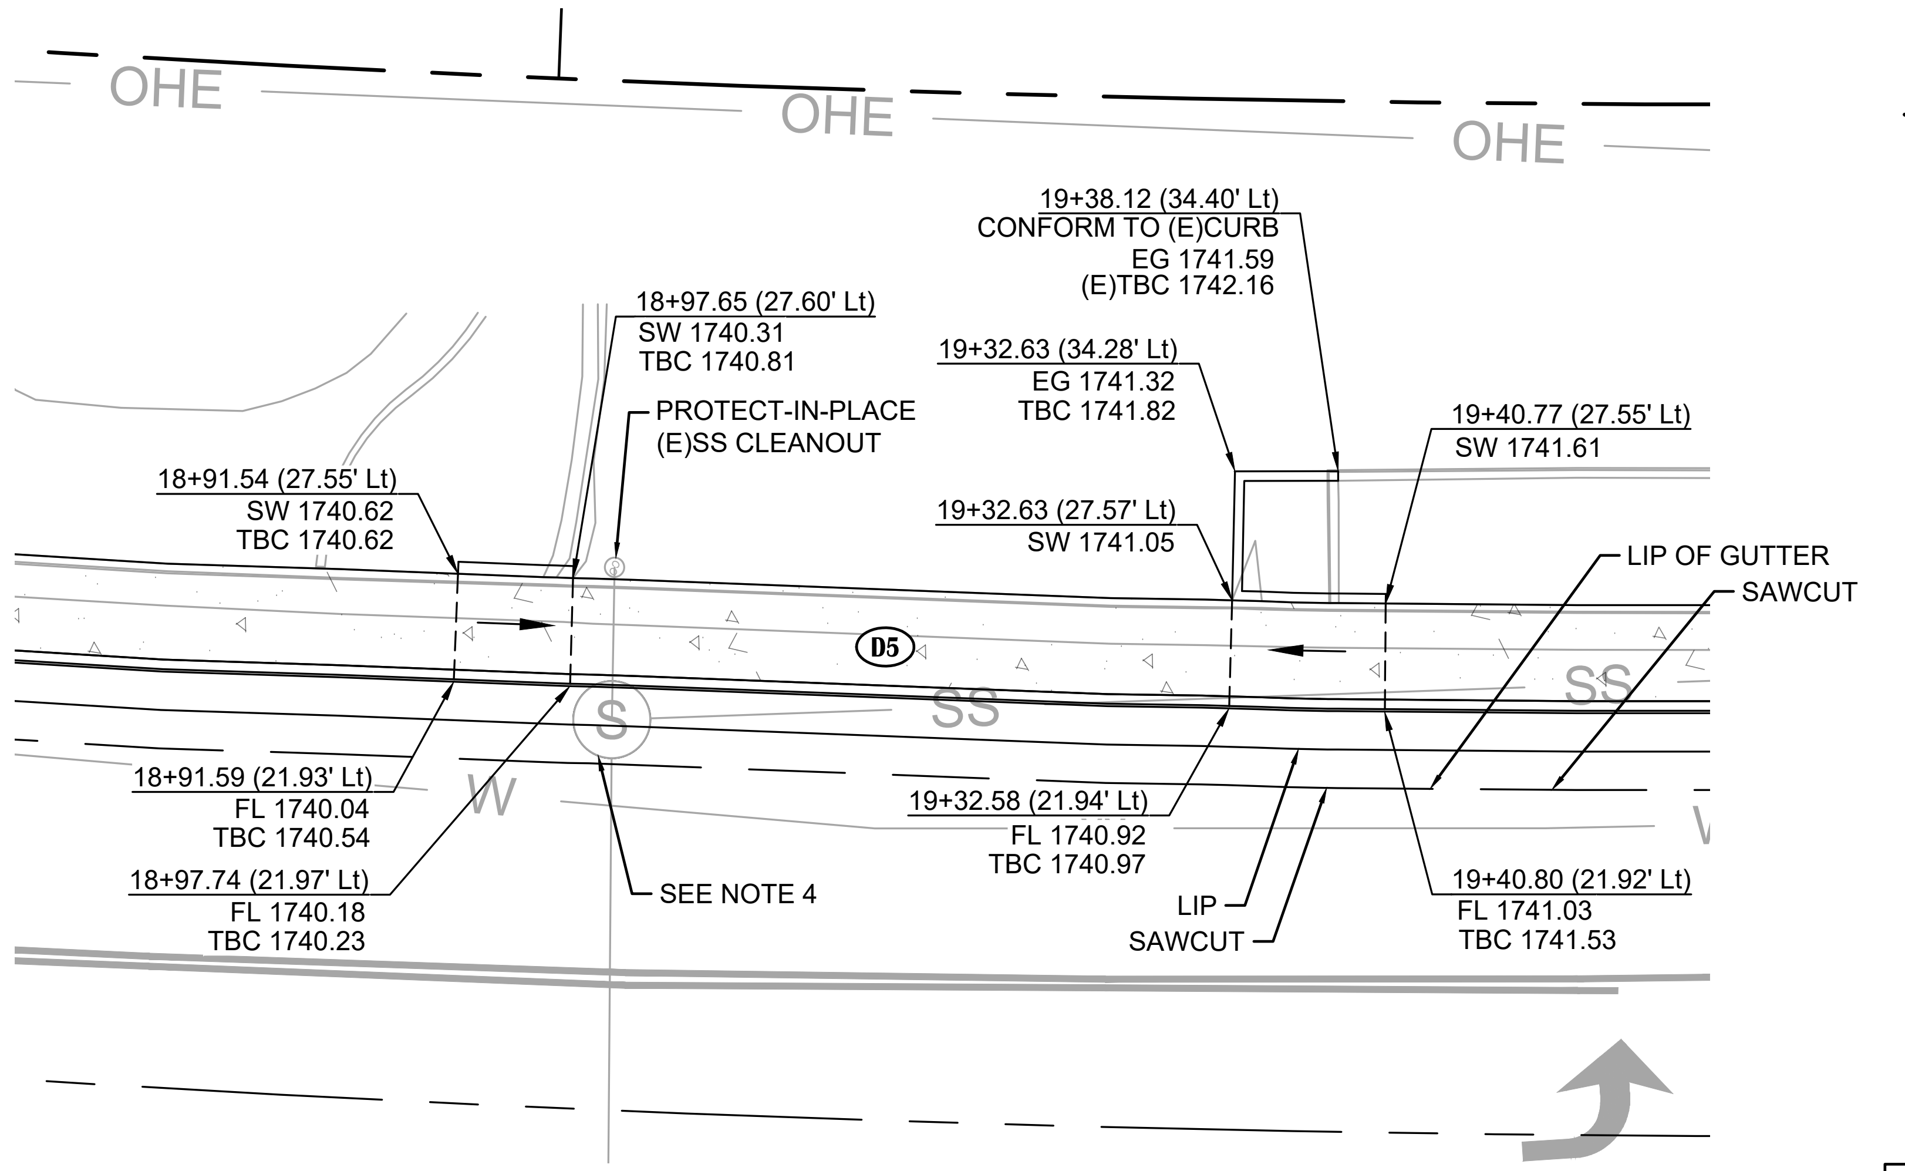

D5

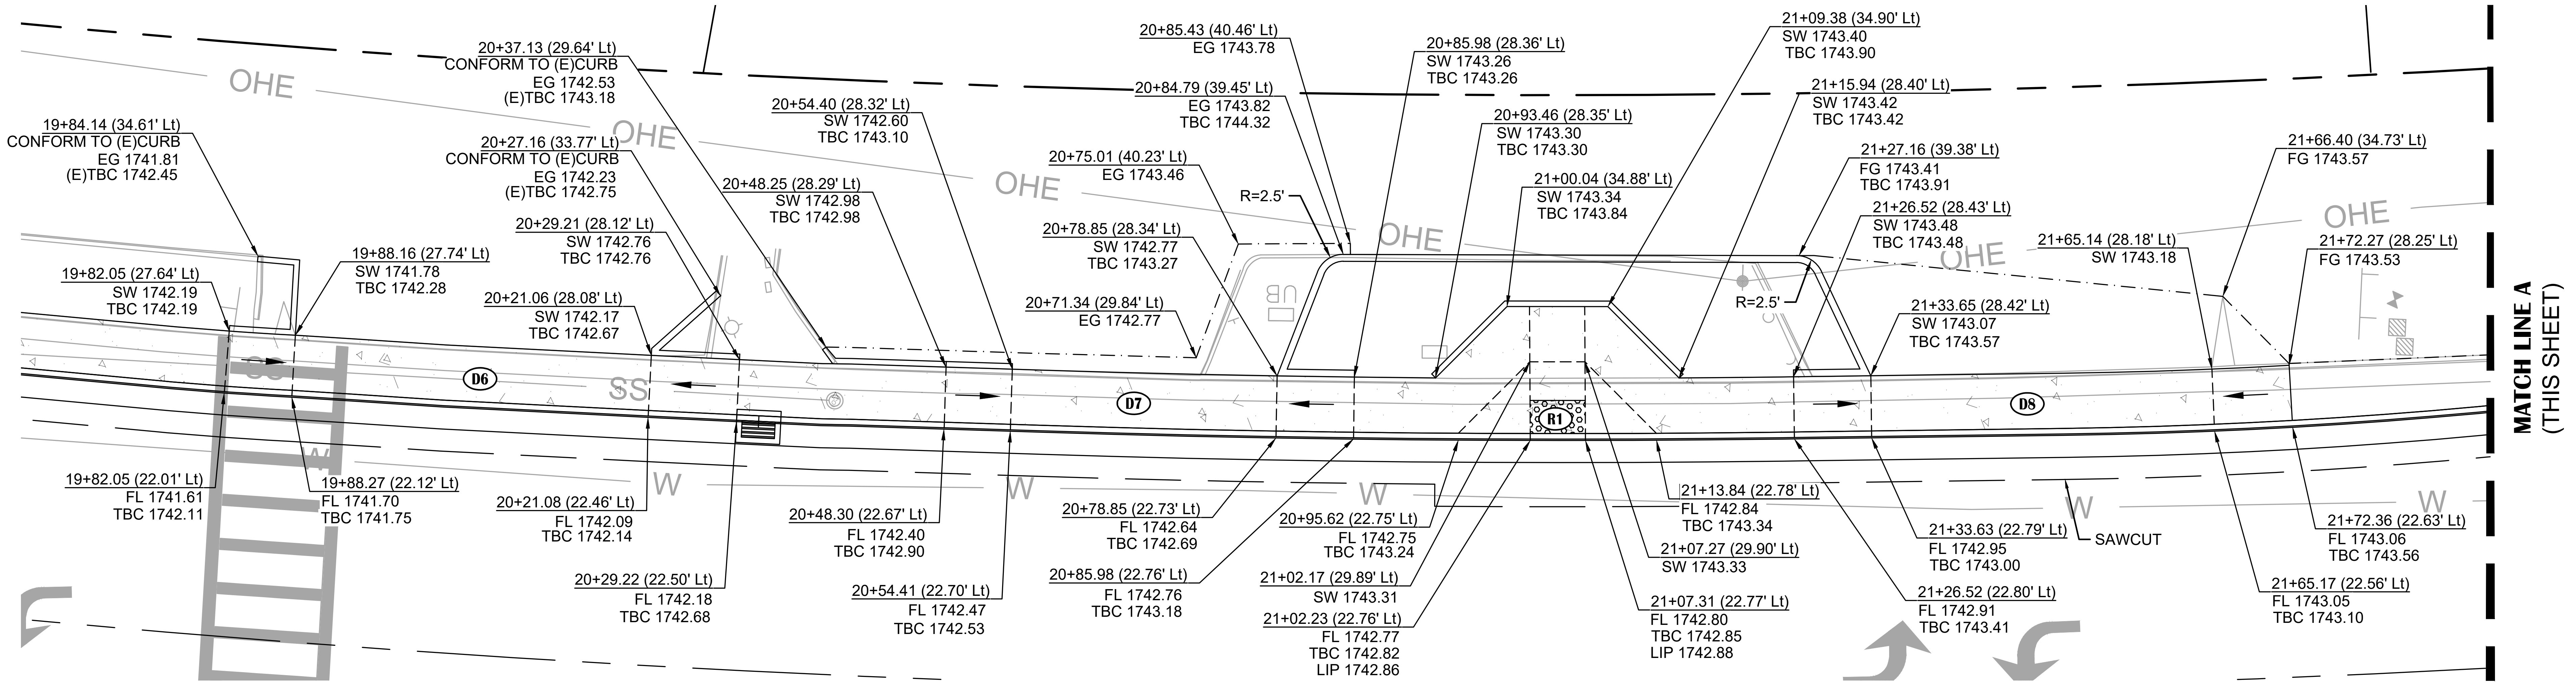

D6-D8 & R1

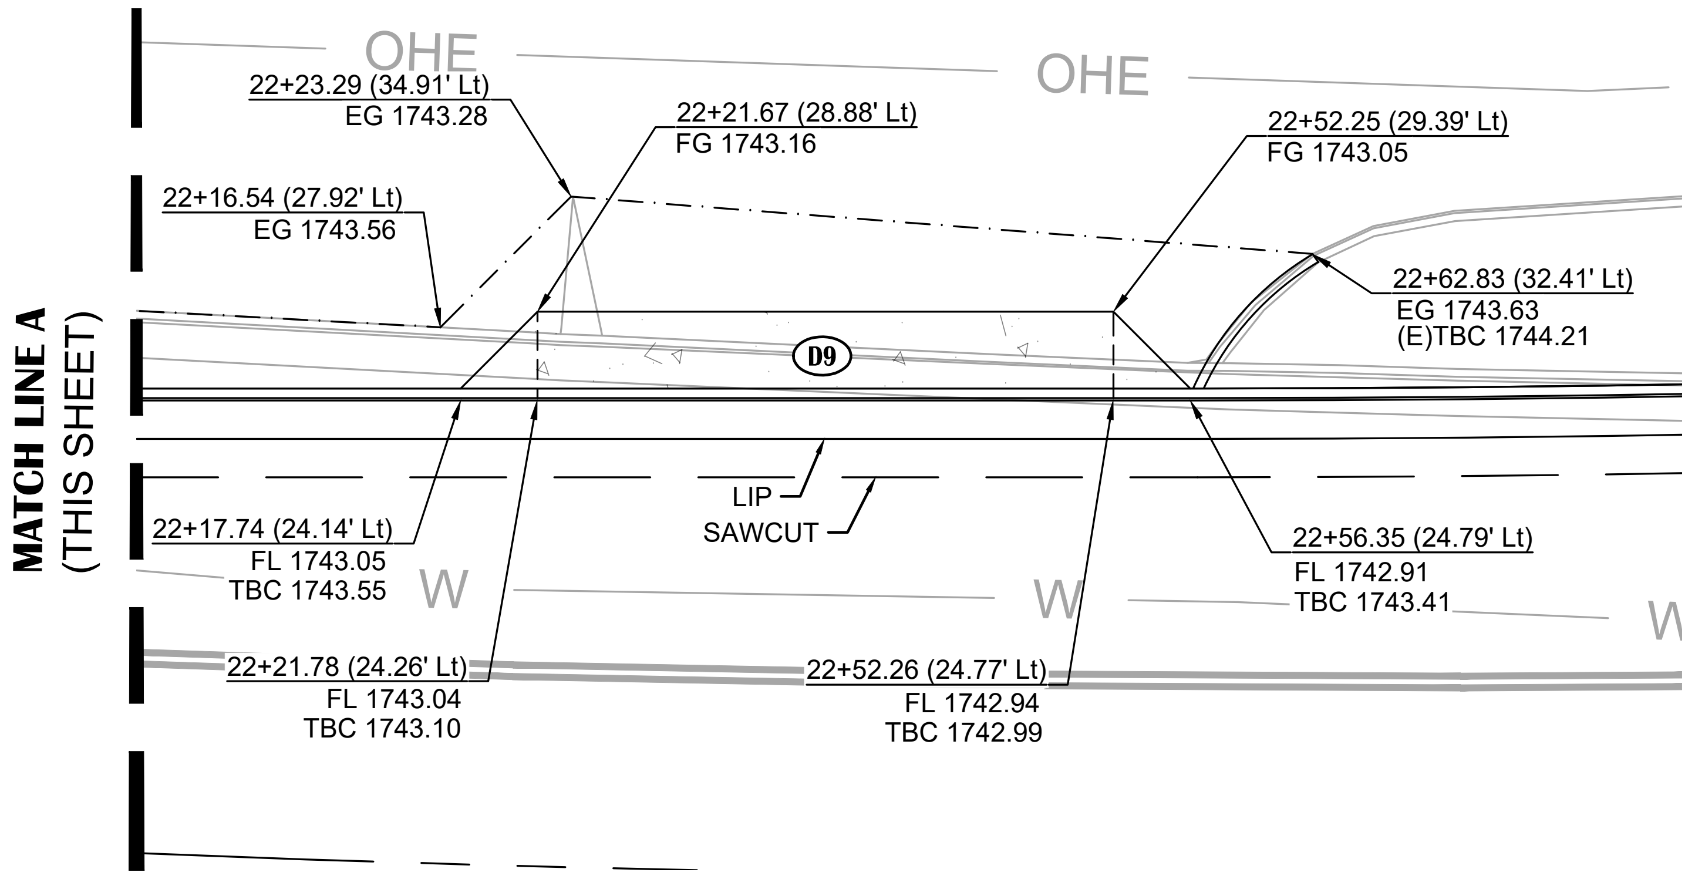

D9

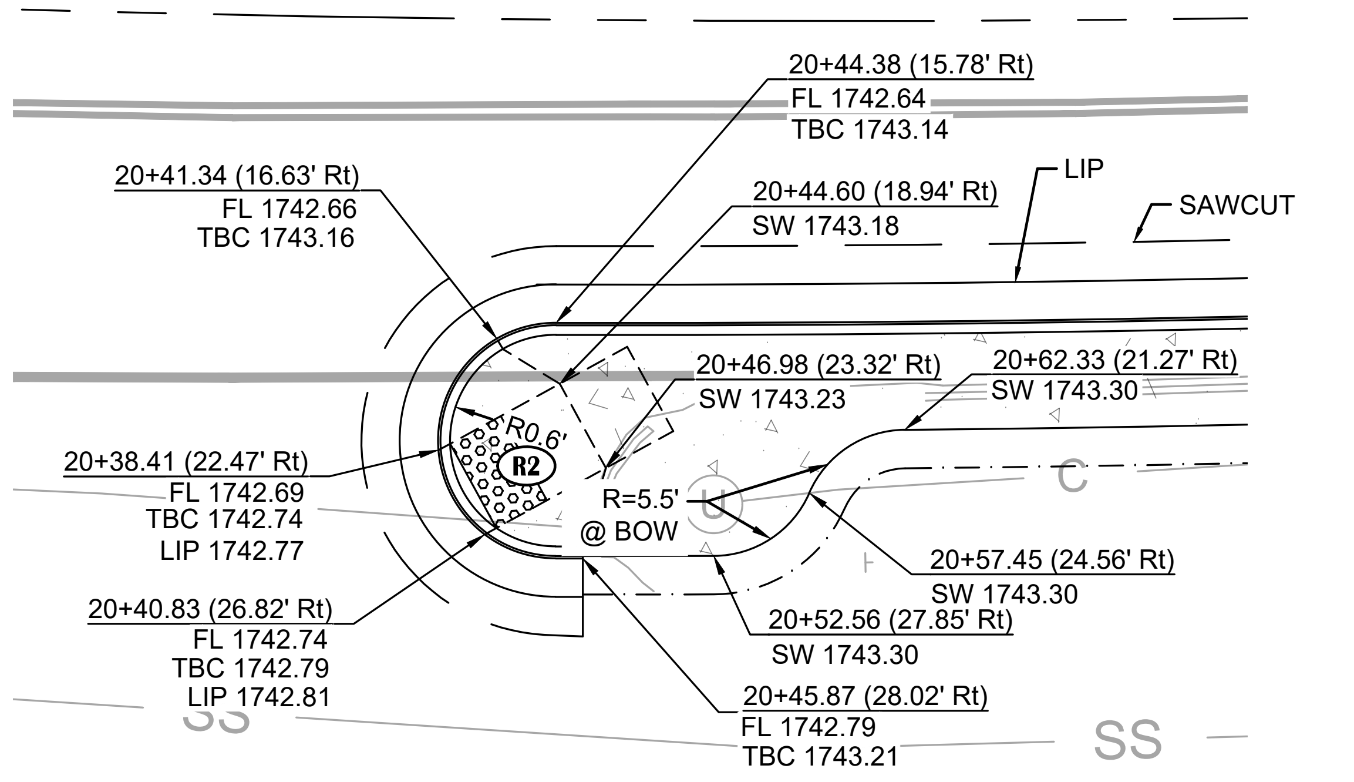

R2

NO.	REVISION DESCRIPTION	CHECKED BY	DATE

DRAWING SCALE
HOR. SCALE: 1" = 10'
VERT. SCALE: N/A

1854

R. E. Y. ENGINEERS, Inc.
Civil Engineering | Land Surveying | Remote Sensing
905 Sutter Street, Suite 200, Folsom, CA 95630
(916) 366-3040 Fax (916) 366-3303

PLACERVILLE DRIVE PEDESTRIAN CONNECTIVITY PROJECT
CIP# 42337 / FEDERAL PROJECT NO. CML-5015(037)

SIDEWALK DETAILS (2)
CITY OF PLACERVILLE
CA

DRAWING INFO
DATE: 2025-02-18
DRAFTER: JC
DESIGNER: GVR
REVIEWER: CASB

PROJECT NO.
6884.016
SHEET NO. C14 OF C16

N:\6884 – City of Placerville\016 – Placerville Drive Pedestrian Connectivity Project\10 – CAD Drawings\Improvement Plans\6884.016 – SIDEWALK DETAILS.dwg Feb 20, 2025 – 11:39am, gramos

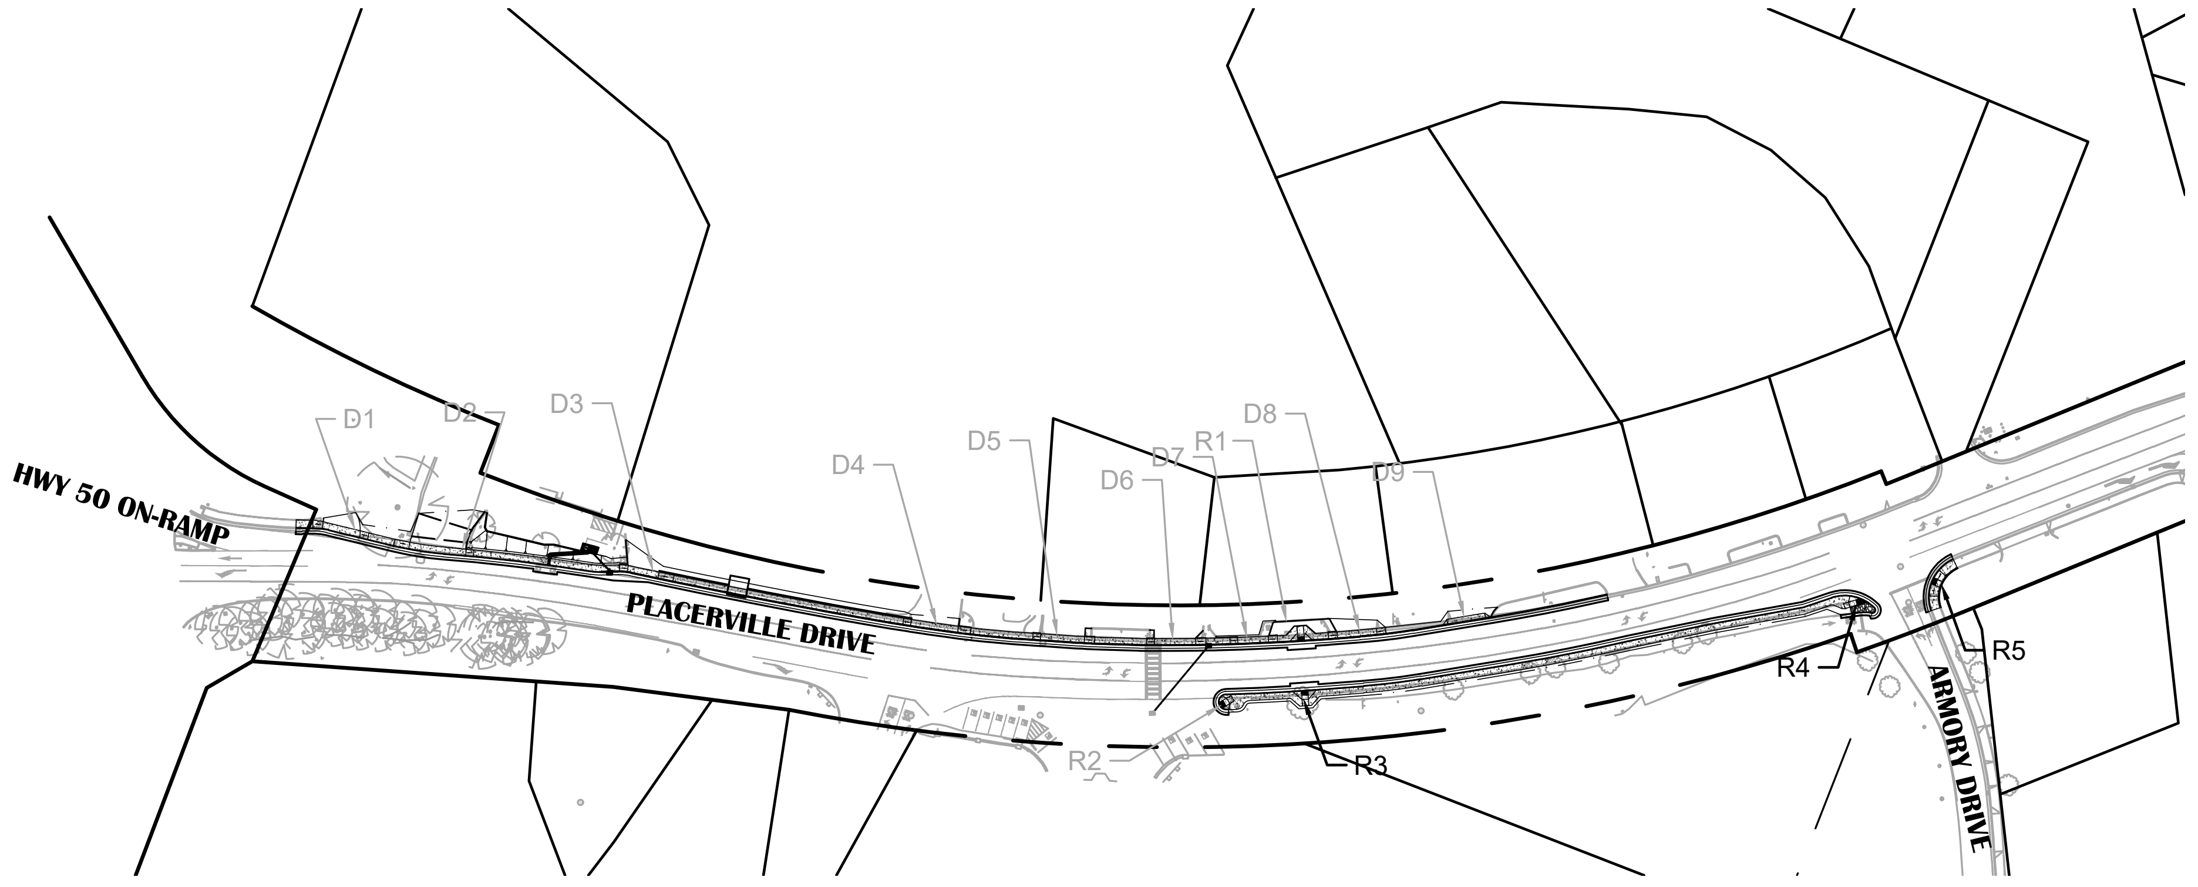

SHEET LEGEND

SYMBOL	DESCRIPTION
— · — · —	CONFORM LIMIT
— — — —	GRADE BREAK
(D#) / (R#)	DRIVEWAY / RAMP NUMBER

SHEET NOTES:

1. STATION AND OFFSET LABELS DISPLAYED ON THIS SHEET ARE REFERENCED TO "P" LINE, UNLESS OTHERWISE NOTED.
2. REFER TO SURVEY CONTROL SHEET C06 FOR "P" LINE ALIGNMENT DATA.
3. RADIUS DIMENSIONS ARE TO FACE OF CURB, UNLESS OTHERWISE NOTED.

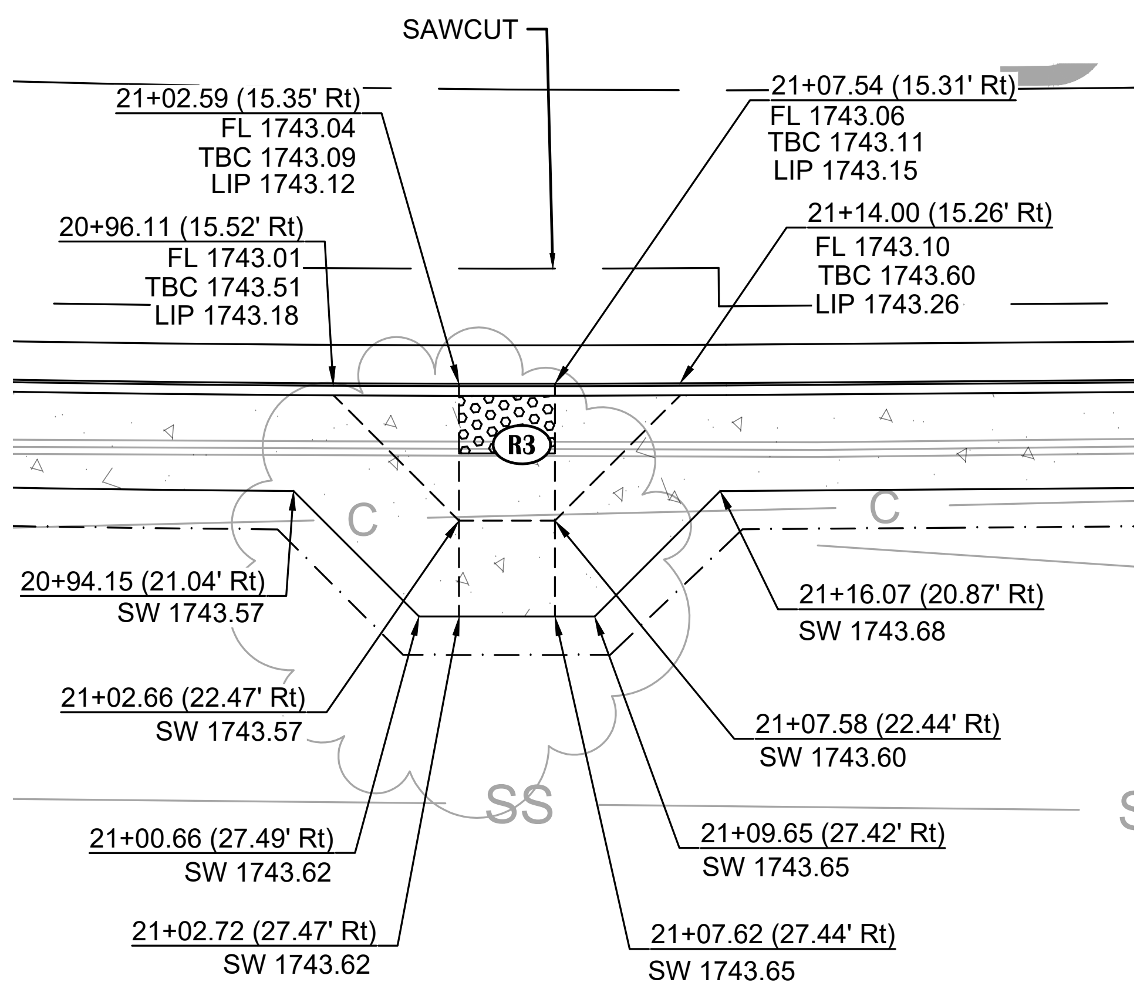

R3

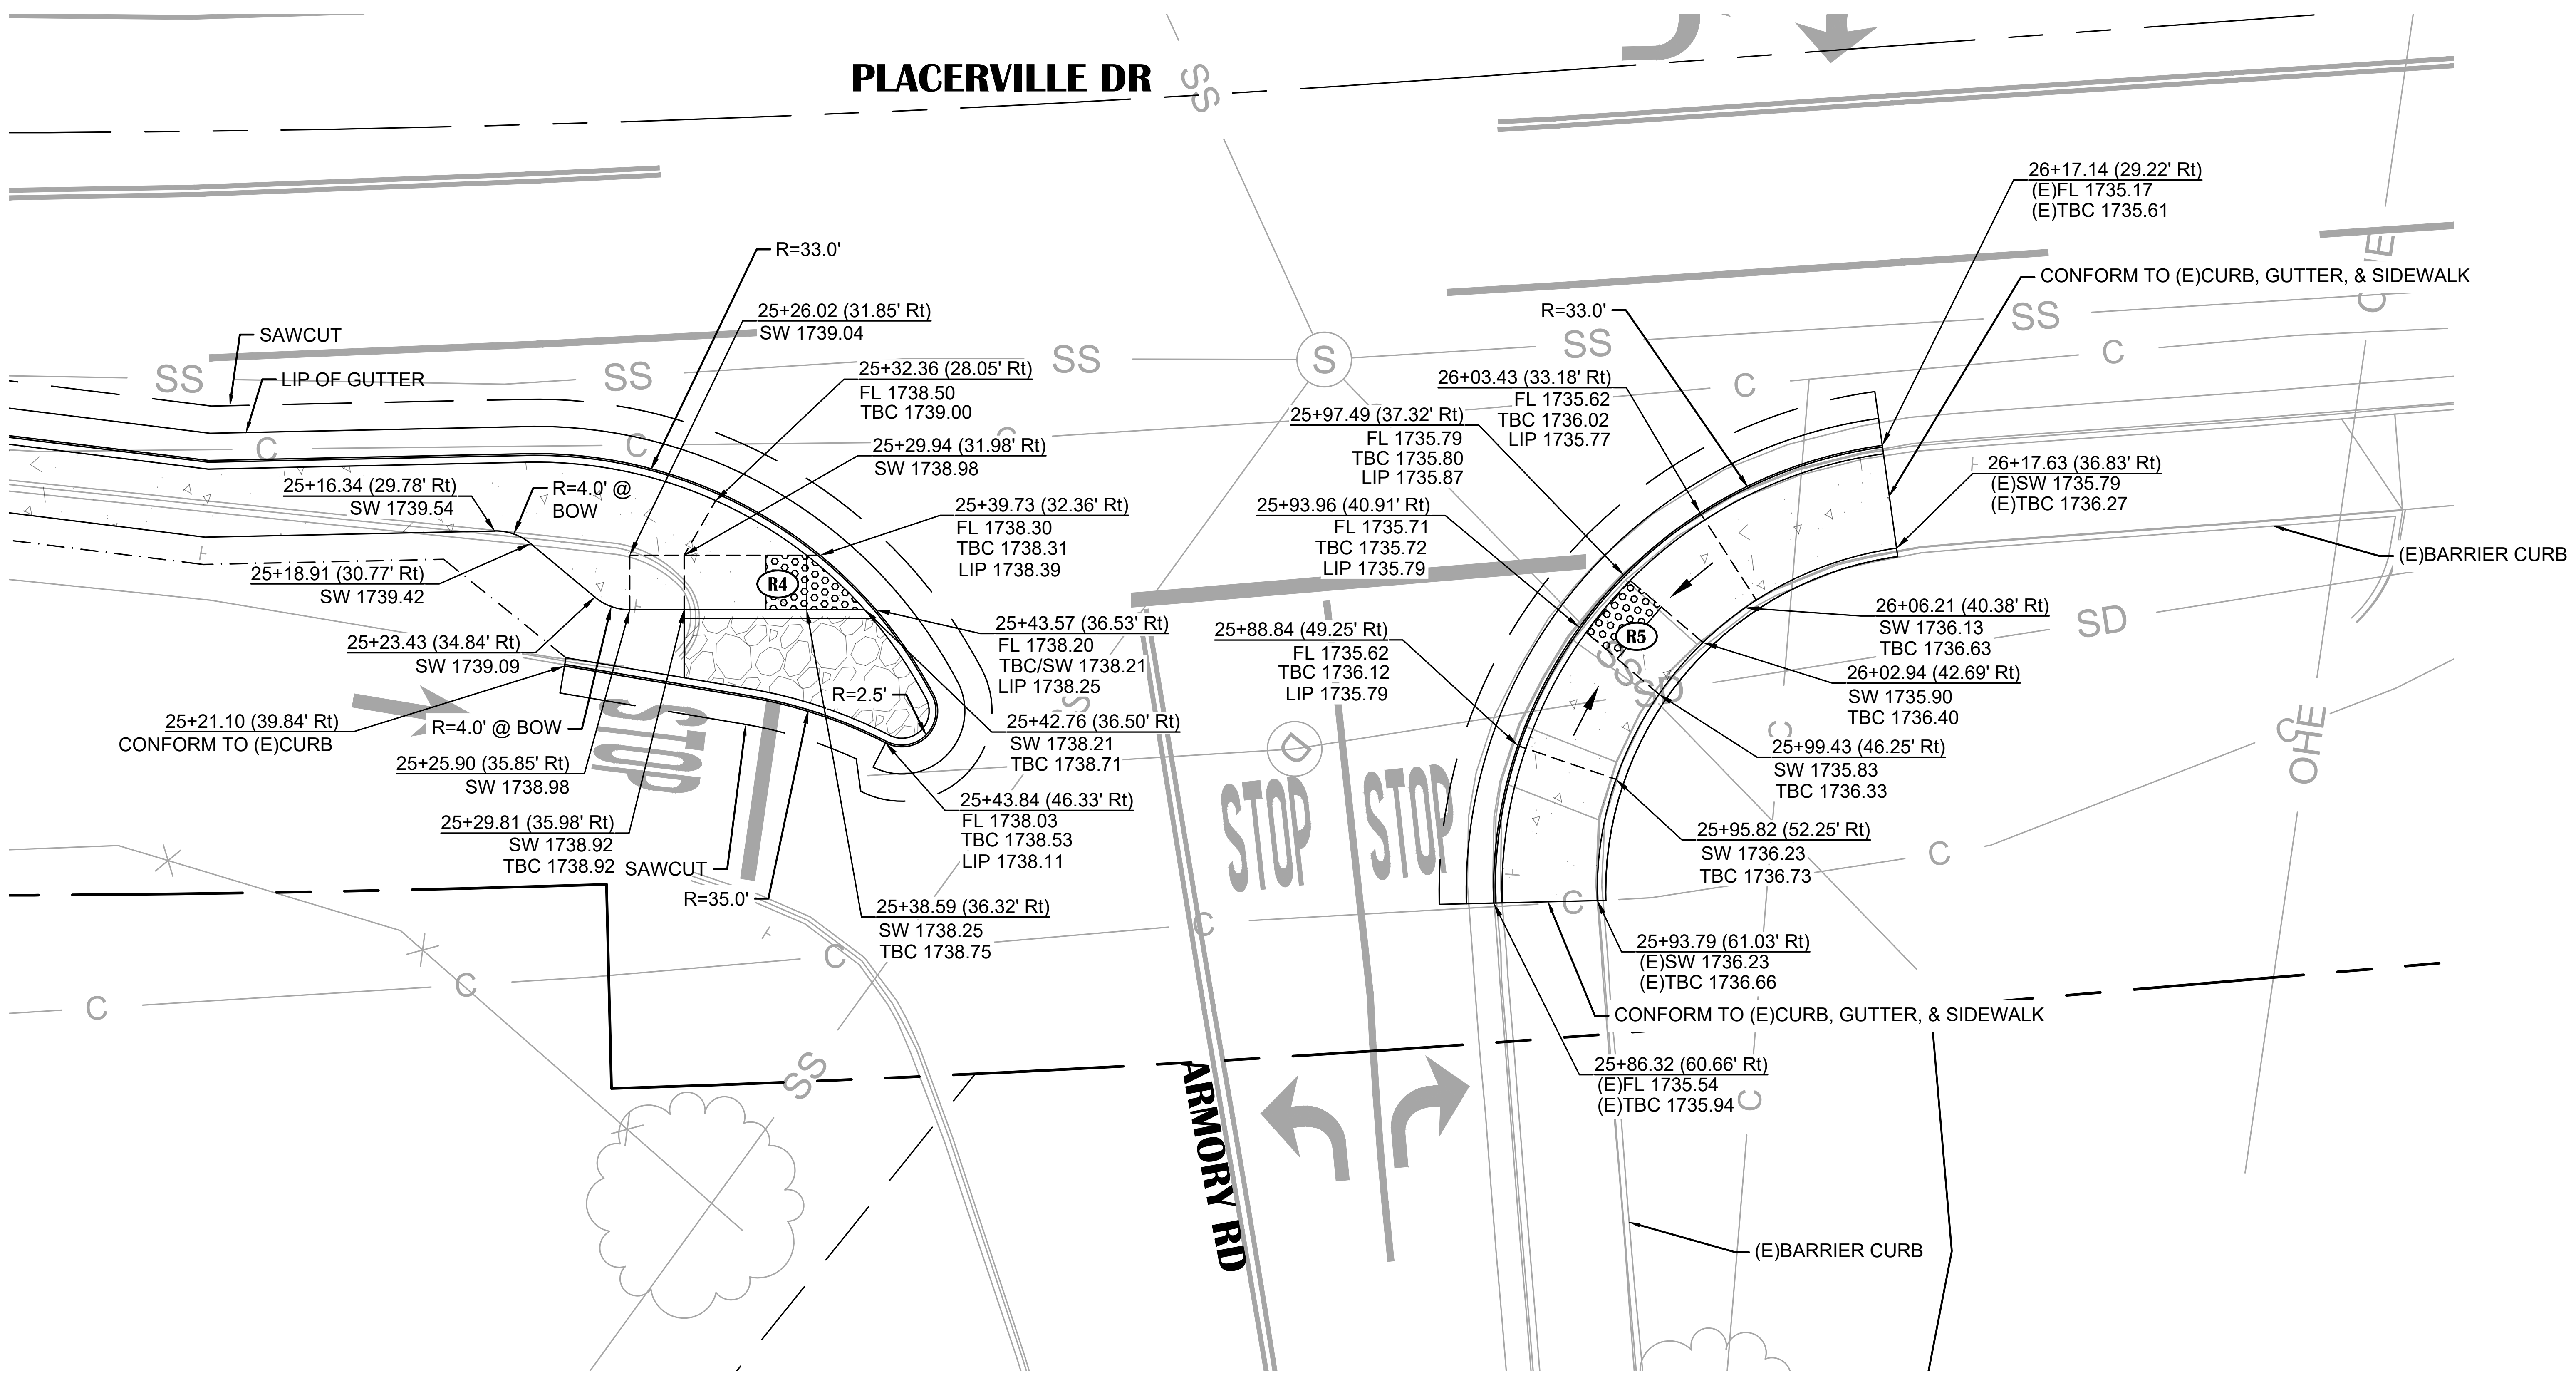

R4 & R5

NO.	REVISION DESCRIPTION	CHECKED BY	DATE

95% SUBMITTAL
NOT FOR CONSTRUCTION

DRAWING SCALE
HOR. SCALE: 1" = 10'
VERT. SCALE: N/A

R. E. Y. ENGINEERS, Inc.
Civil Engineering | Land Surveying | Remote Sensing
905 Sutter Street, Suite 200, Folsom, CA 95630
(916) 366-3040 Fax (916) 366-3303

PLACERVILLE DRIVE PEDESTRIAN CONNECTIVITY PROJECT
CIP# 42337 / FEDERAL PROJECT NO. CML-5015(037)
SIDEWALK DETAILS (3)
CITY OF PLACERVILLE
CA

DRAWING INFO
DATE: 2025-02-18
DRAFTER: JC
DESIGNER: GVR
REVIEWER: CASB

PROJECT NO.
6884.016
SHEET NO. C15 OF C16

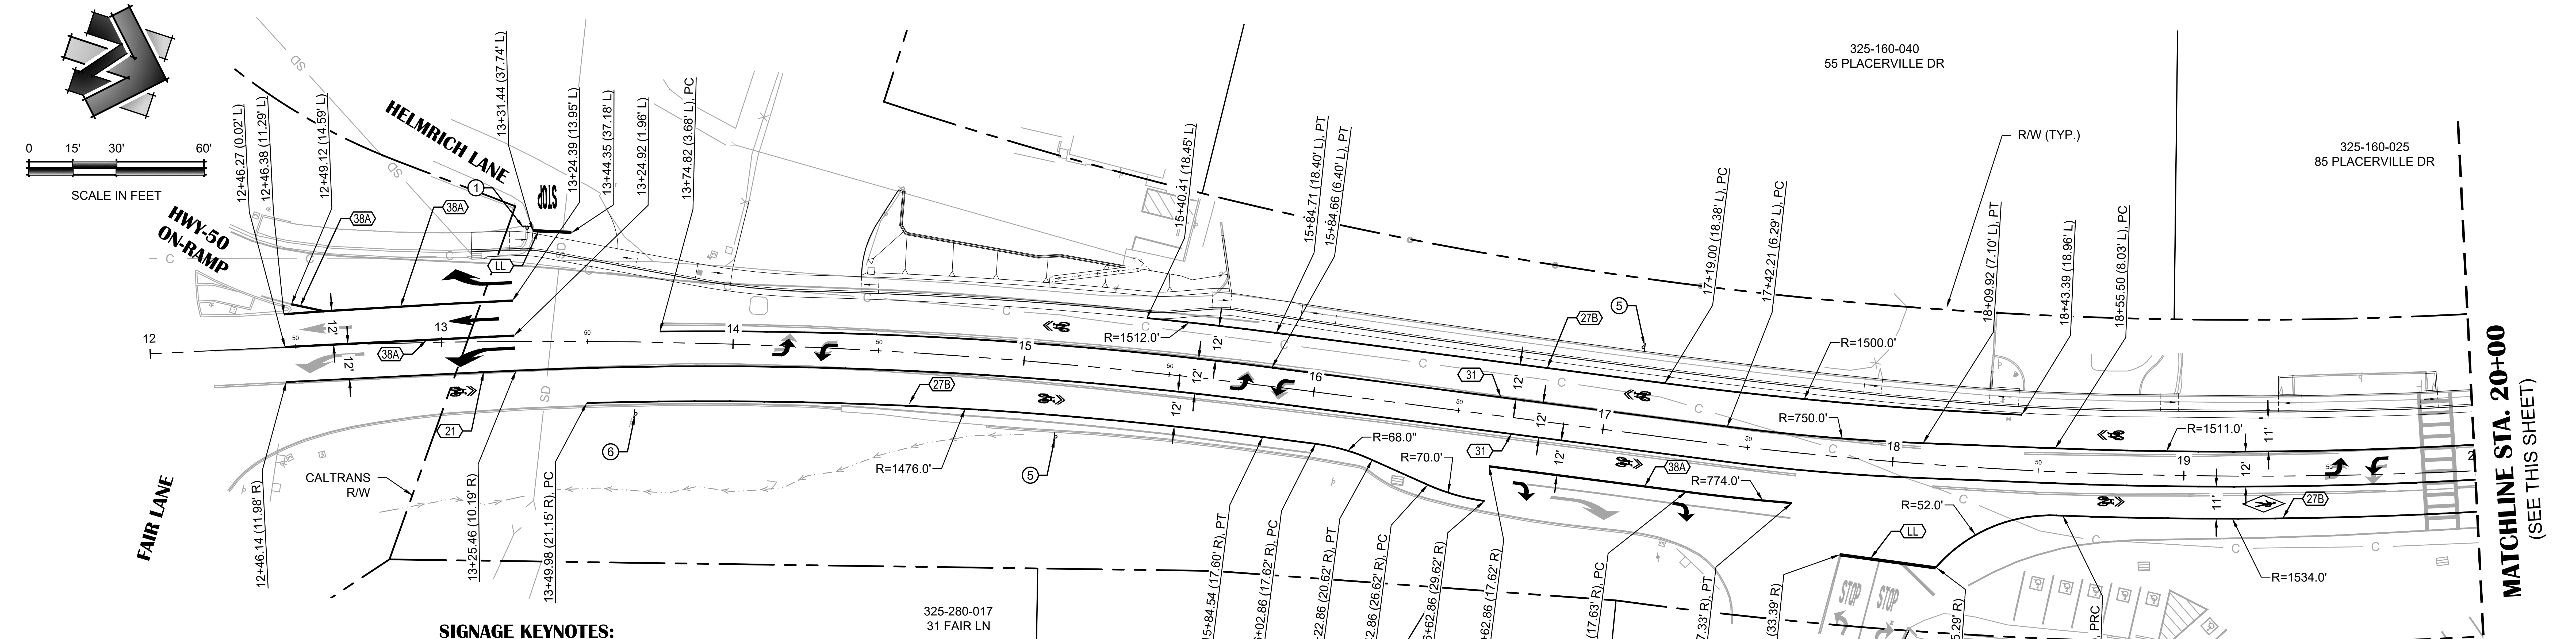

PLACERVILLE DRIVE
ADDRESS 49 - 100

SIGNAGE KEYNOTES:

KEY NOTE	DESCRIPTION
①	INSTALL ROADSIDE SIGN (TYPE R1-1, "STOP")
②	INSTALL ROADSIDE SIGN (TYPE R1-5, "YIELD HERE TO PEDESTRIANS")
③	RRFB SYSTEM (SEE ELECTRICAL PLANS, SHEETS E01 & E02)
④	RELOCATE ROADSIDE SIGN
⑤	INSTALL ROADSIDE SIGN (TYPE R4-11, "BICYCLES MAY USE FULL LANE")
⑥	INSTALL ROADSIDE SIGN (VEHICLE SPEED FEEDBACK SIGN, WITH ADDITIONAL TYPE R2-1 SPEED LIMIT SIGN "35 MPH")

STRIPING & MARKINGS LEGEND

TRAFFIC STRIPES

SYMBOL	DESCRIPTION
27	CALTRANS STRIPING DETAIL # (SEE CALTRANS 2023 REVISED STANDARD PLAN RSP A20A, A20B, & A20D)
L=###'	STRIPING DETAIL LENGTH

PAVEMENT MARKINGS

SYMBOL	DESCRIPTION
↑	CALTRANS TYPE III ARROW (SEE CALTRANS 2023 STANDARD PLAN A24B)
↰	CALTRANS TYPE IV ARROW (SEE CALTRANS 2023 STANDARD PLAN A24A)
🚲	SHARED ROADWAY BICYCLE MARKING (SEE CALTRANS 2023 STANDARD PLAN A24C)
PED	WORDS (SEE CALTRANS 2023 STANDARD PLAN A24D)
◇	PAVEMENT W11-2 MARKING (SEE DETAIL 14, SHEET C05)
═	BASIC CROSSWALK (SEE CALTRANS 2023 STANDARD PLAN A24F)
▥	CONTINENTAL CROSSWALK (SEE CALTRANS 2023 STANDARD PLAN A24F)
▼▼▼▼▼▼▼▼▼▼▼▼▼	YIELD MARKINGS (SEE DETAIL 13 SHEET C05)
LL	LIMIT LINE (SEE CALTRANS 2023 STANDARD PLAN A24G)
▨	STAMPED THERMOPLASTIC

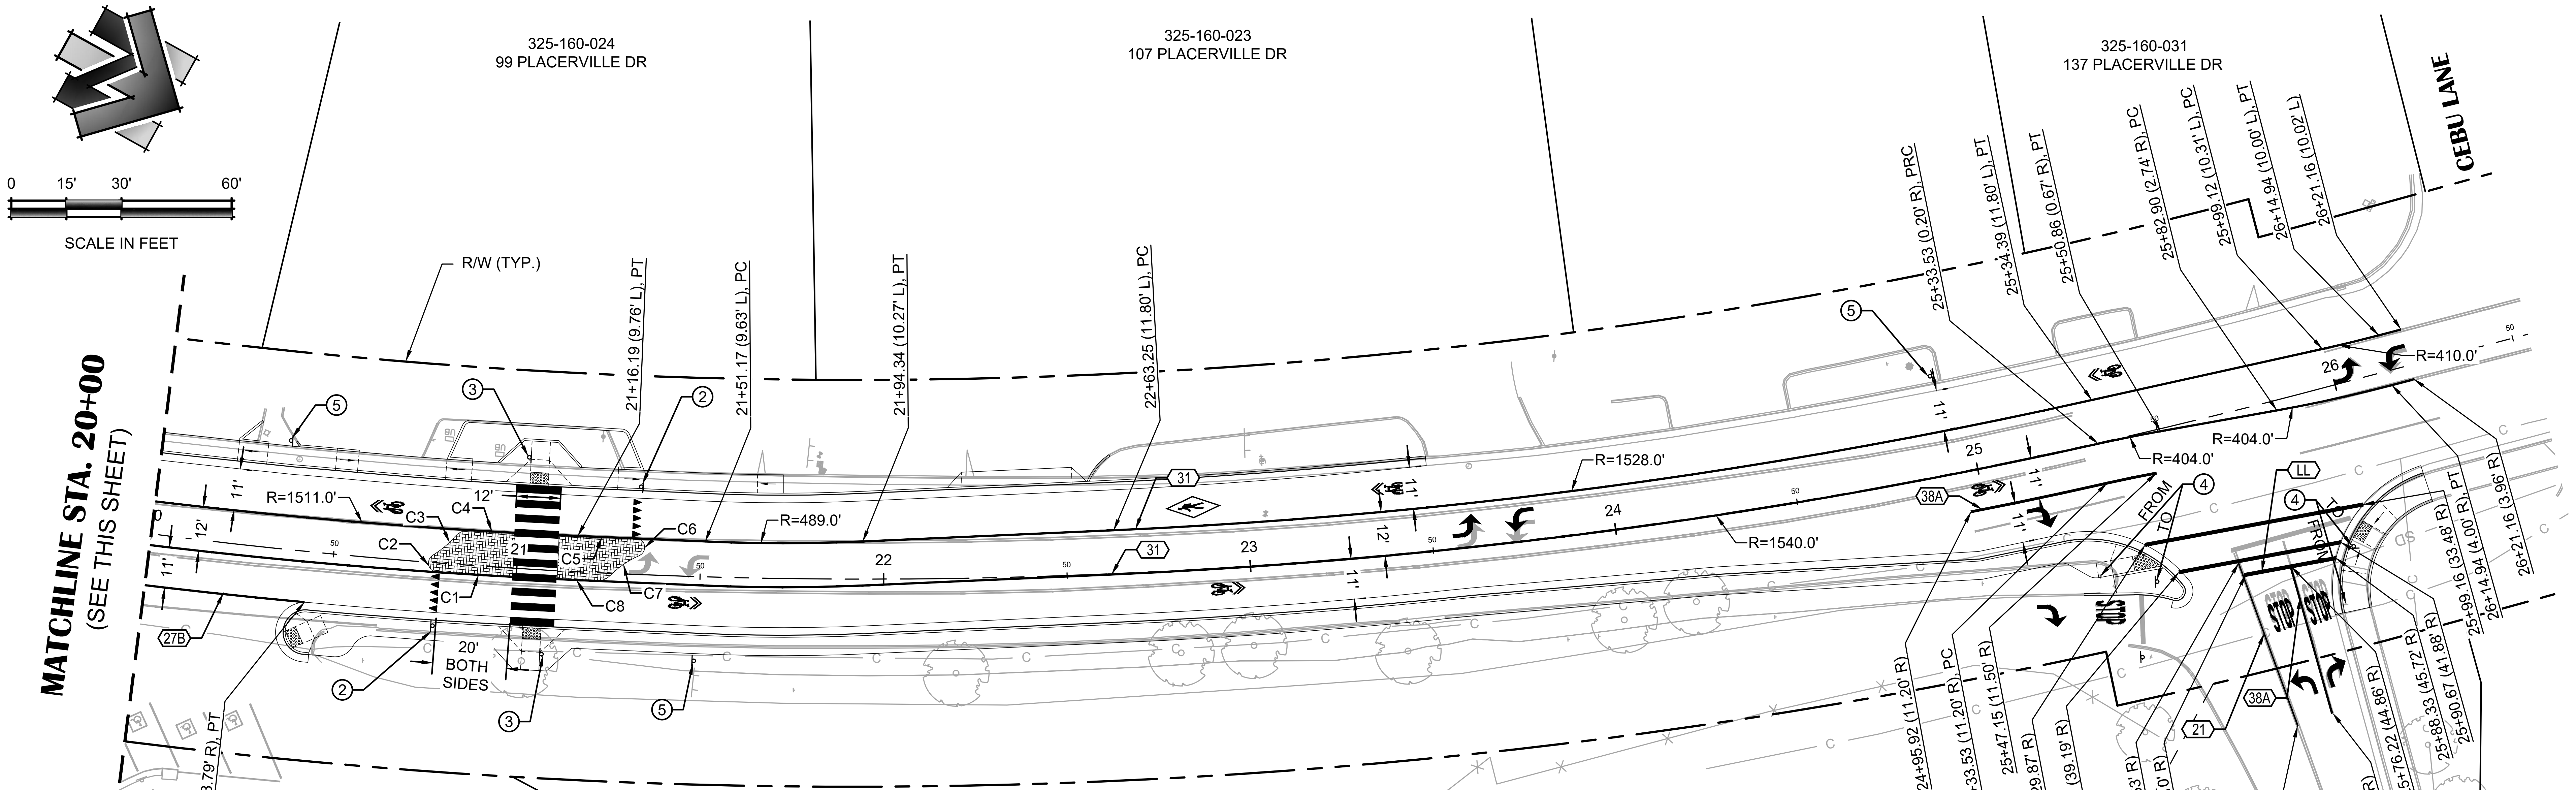

#	LENGTH	RADIUS	DELTA
C1	20.63'	1523.00'	0°46'34"
C2	6.34'	2.50'	145°12'08"
C3	7.94'	25.00'	18°11'23"
C4	12.26'	1511.00'	0°27'54"
C5	20.92'	1511.00'	0°47'36"
C6	6.75'	2.50'	154°47'30"
C7	9.56'	25.00'	21°54'25"
C8	10.75'	1523.00'	0°24'16"

325-280-004
100 PLACERVILLE DR

325-280-002
100 PLACERVILLE DR

325-280-001
108 PLACERVILLE DR

SHEET NOTES:

1. SIGN DESIGNATIONS ARE FROM THE CA MUTCD 2014 EDITION, REVISION 3 DATED MARCH 10, 2023.

PLACERVILLE DRIVE
ADDRESS 100 - 150

NO.	REVISION DESCRIPTION	CHECKED BY	DATE

DRAWING SCALE
HOR. SCALE: 1" = 30'
VERT. SCALE: N.T.S.

R. E. Y. ENGINEERS, Inc.
Civil Engineering | Land Surveying | Remote Sensing
905 Sutter Street, Suite 200, Folsom, CA 95630
(916) 366-3040 Fax (916) 366-3303

PLACERVILLE DRIVE PEDESTRIAN CONNECTIVITY PROJECT
CIP# 42337 / FEDERAL PROJECT NO. CML-5015(037)
STRIPING & SIGNAGE PLAN
CITY OF PLACERVILLE
CA

DRAWING INFO
DATE: 2025-02-18
DRAFTER: JC
DESIGNER: GVR
REVIEWER: CASB

PROJECT NO.
6884.016
SHEET NO. C16 OF C16

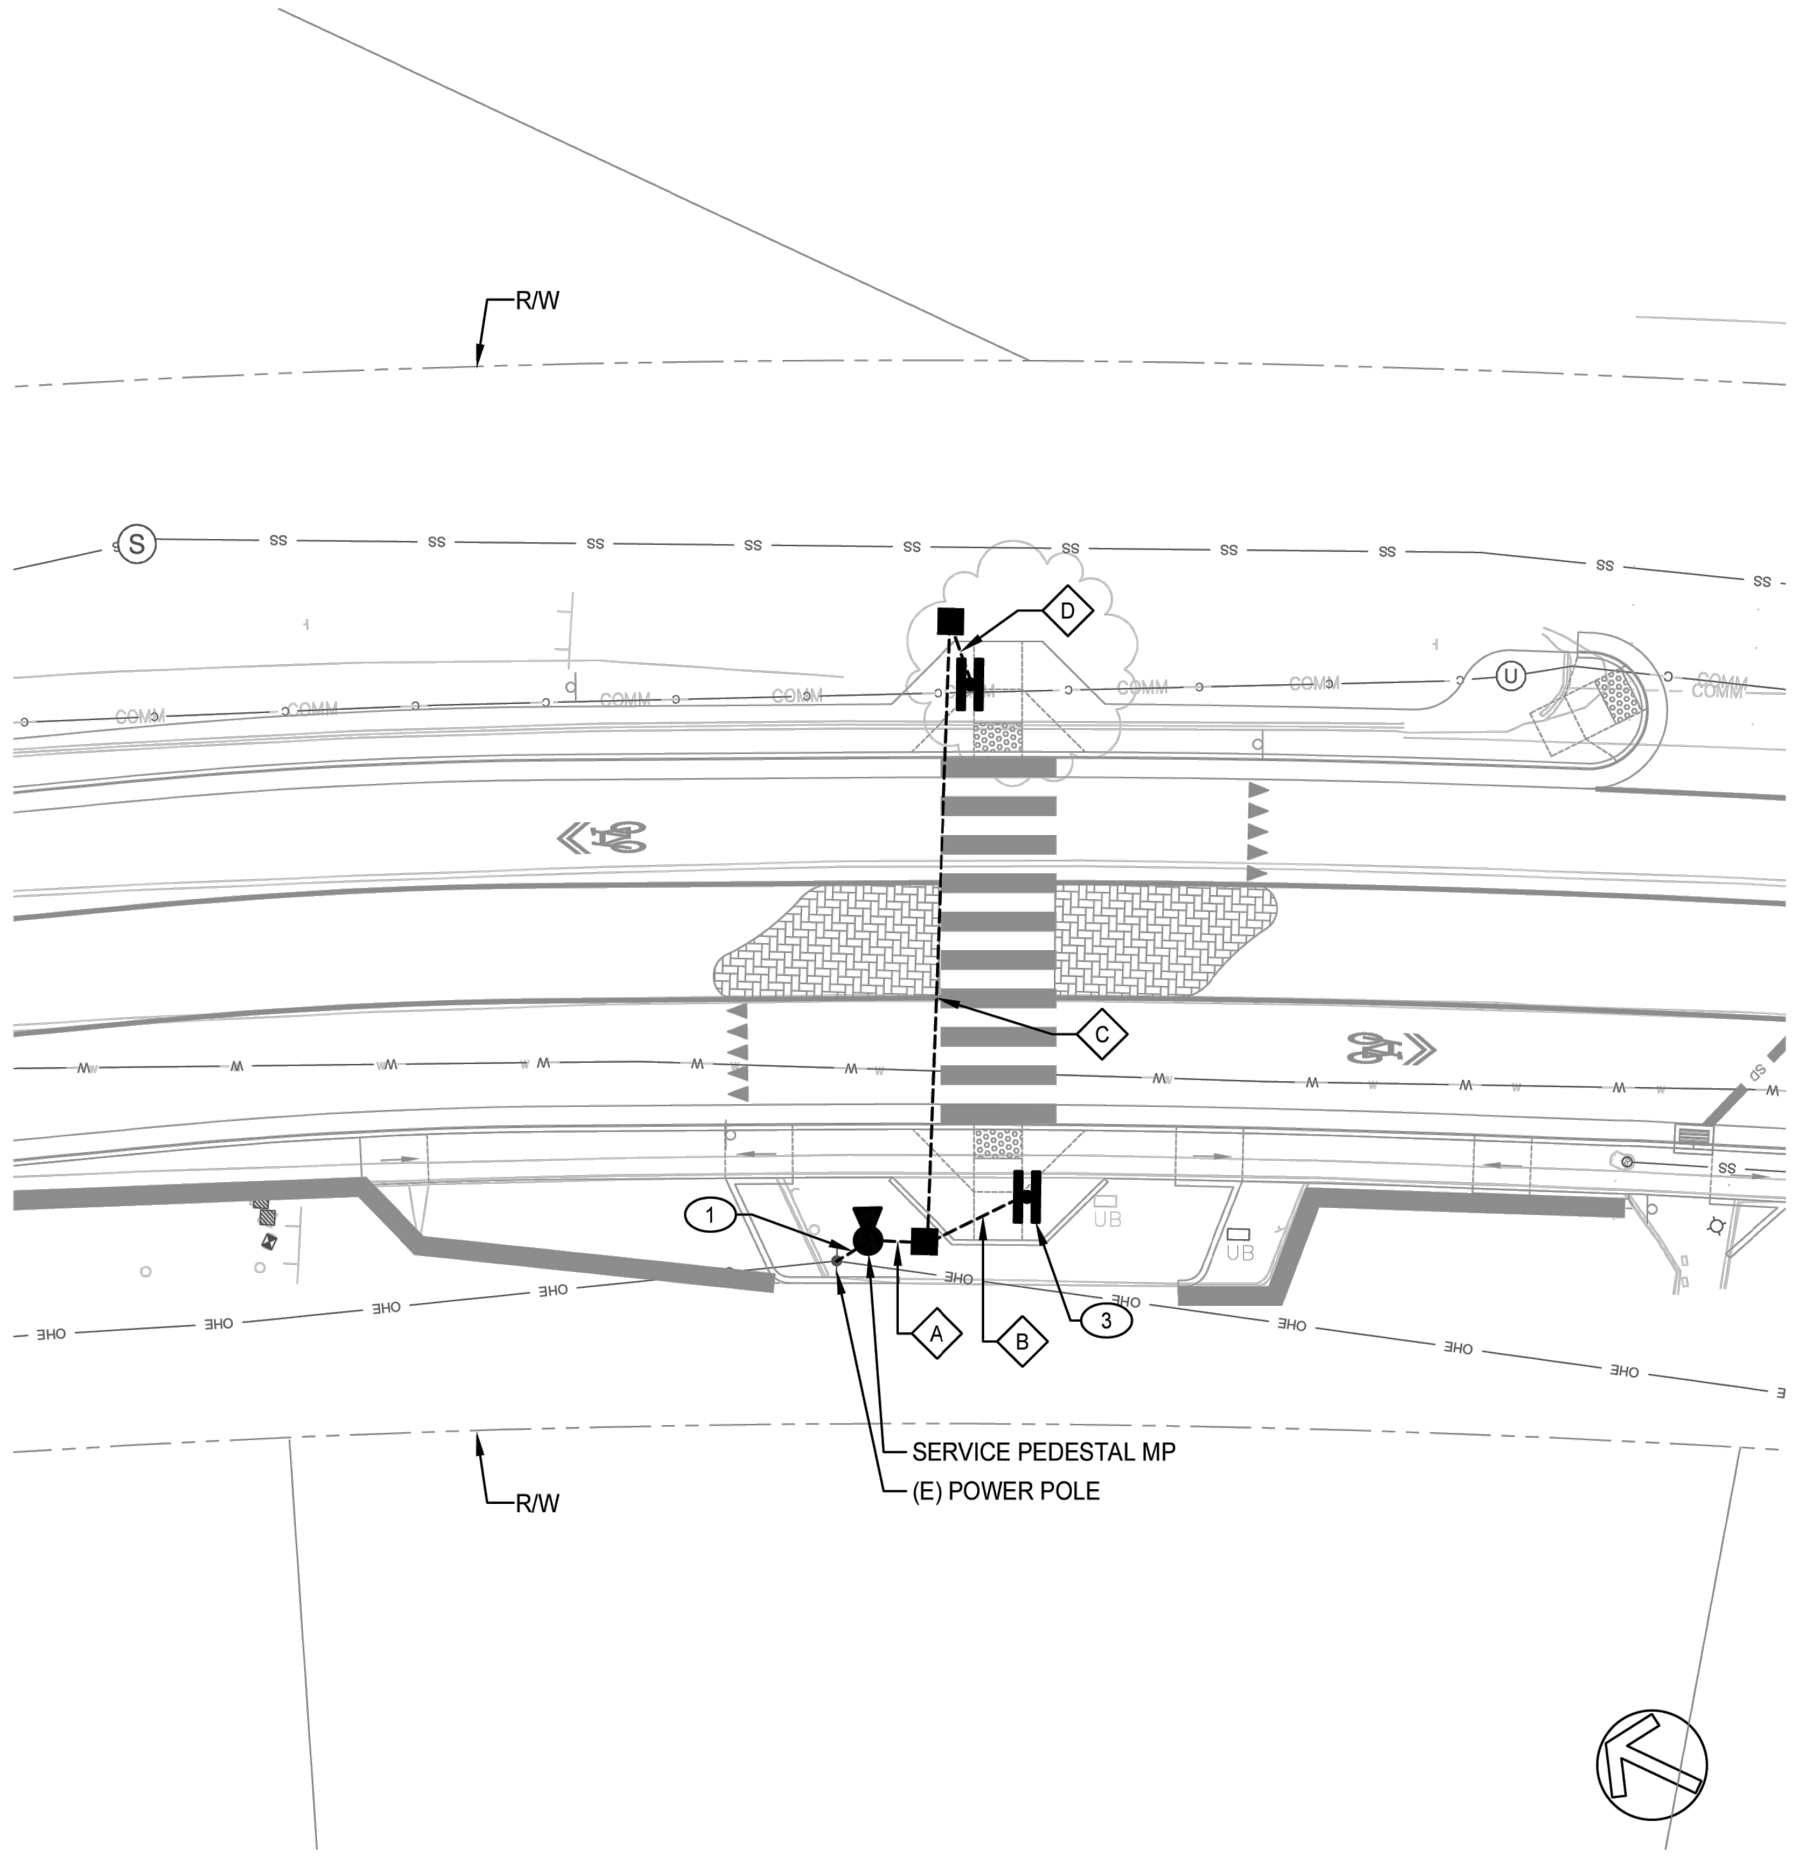

A E1 ELECTRICAL PLAN

SCALE: 1" = 20'-0"

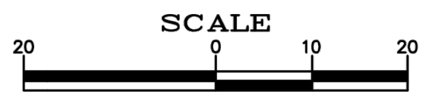

CONDUCTOR SCHEDULE

TAG	CONDUIT	CONDUCTORS
A	(1) 2" PVC ②	(2) #10, #10 GND (POWER)
B	(1) 2" PVC ②	(2) #10, #10 GND (POWER), 18/6C CABLE (RRFB SIGNAL CABLE)
C	(1) 2" PVC ②	18/6C CABLE (RRFB SIGNAL CABLE)
D	(1) 2" PVC ②	18/6C CABLE (RRFB SIGNAL CABLE)

ELECTRICAL SYMBOLS

■	ELECTRICAL PULLBOX, CALTRANS NO. 3.5.
●	100A 120/240V SINGLE PHASE 3W PEDESTAL MOUNTED SERVICE CABINET.
H	RECTANGULAR RAPID FLASHING BEACON W/ PUSH BUTTON ACTIVATION (RRFB), SEE DETAIL 1/E2.
- - - - -	UNDERGROUND CONDUIT, CONDUIT AND CONDUCTOR SIZE AND QTY AS NOTED.

NOTE: THIS IS A MASTER SYMBOL LIST. IT MAY BE THAT NOT ALL SYMBOLS SHOWN ARE USED WITHIN THIS SET OF PLANS.

GENERAL NOTES

1. ALL WORK SHALL BE IN ACCORDANCE WITH CURRENTLY ADOPTED 2022 CALIFORNIA ELECTRICAL CODE, 2024 CALTRANS STANDARD DRAWINGS AND SPECIFICATIONS, AND LOCAL CODES.
2. DATA PRESENTED ON THESE DRAWINGS ARE AS ACCURATE AS PLANNING CAN DETERMINE, BUT FIELD VERIFICATION OF ALL DIMENSIONS, LOCATIONS, LEVELS, ETC. TO SUIT FIELD CONDITIONS IS REQUIRED. REVIEW ALL CIVIL DETAILS AND ADJUST WORK TO MEET THE REQUIREMENTS OF CONDITIONS SHOWN. DISCREPANCIES BETWEEN DIFFERENT PLANS OR BETWEEN DRAWINGS AND SPECIFICATIONS, OR REGULATIONS AND CODES GOVERNING THE INSTALLATIONS SHALL BE BROUGHT TO THE ATTENTION OF THE ENGINEER IN WRITING.
3. ALL WORK SHALL BE COMPLETED IN A NEAT AND WORKMANLIKE MANNER AND IN ACCORDANCE WITH NECA STANDARDS.
4. ALL WORK SHALL BE SUBJECT TO INSPECTION AND POSSIBLE REJECTION IF NOT IN ACCORDANCE WITH THE CONTRACT DOCUMENTS AND INSTALLED IN A NEAT AND WORKMANLIKE MANNER.
5. ANY REJECTED WORK SHALL BE REPLACED AT NO ADDITIONAL COST TO THE OWNER.
6. PROVIDE REPRODUCIBLE RECORD DRAWINGS OF ALL COMPLETED WORK.
7. MINIMUM SEPARATIONS FOR OTHER UTILITIES ARE AS FOLLOWS UNLESS REQUIRED BY THE LOCAL UTILITIES, POWER OR OTHER FOREIGN CONDUIT: 3' CONCRETE, 4" MASONRY, 12" WELL TAMPED EARTH. PIPES (OIL, GAS, ETC.) 6' WHEN CROSSING, 12" WHEN PARALLEL. STORM DRAIN: 6" WHEN CROSSING, 12" WHEN PARALLEL. WATER, SANITARY SEWER: 18" WHEN CROSSING, 5' WHEN PARALLEL.
8. IT IS THE CONTRACTORS RESPONSIBILITY TO CALL 1-800-227-2600 PRIOR TO DIGGING. IT IS ALSO THE CONTRACTORS RESPONSIBILITY TO LOCATE ALL NON-UTILITY UNDERGROUND ITEMS.
9. DAMAGE TO ANY UTILITIES SHALL BE REPAIRED IMMEDIATELY IN COMPLIANCE WITH THE DAMAGED UTILITY OWNER AND INSPECTED PRIOR TO BACKFILL. THE CONTRACTOR SHALL COORDINATE WITH LOCAL UTILITIES PRIOR TO INSTALLATION OF NEW DUCTBANK.
10. THE CONTRACTOR SHALL REMOVE FROM THE JOB SITE ALL DISCARD AND ABANDONED MATERIALS FROM DEMOLITION AND INSTALLATION. THIS INCLUDES, BUT NOT LIMITED TO, CONDUIT, FASTENERS, BOXES, & ETC. MATERIALS EMBEDDED IN GRADE AND/OR CONCRETE MAY BE ABANDONED IN PLACE. ALL ABANDONED CONDUIT SHALL BE CAPPED.
11. THE MAXIMUM NUMBER OF CONDUIT BENDS SHALL NOT BE GREATER THAN 270 DEGREES BETWEEN PULLING STRUCTURES. THIS INCLUDES THE AGGREGATE OF ALL HORIZONTAL AND VERTICAL CHANGES.
12. ALL CONDUIT, INNERDUCT, PULLBOXES, AND VAULTS SHALL BE LABELED PER THE SPECIFICATIONS.

SHEET NOTES

① 3" PG&E SERVICE CONDUIT, PER PG&E STANDARDS. COORDINATE WITH PG&E FOR INSPECTIONS AND INSTALLATION OF RISER UP (E) UTILITY POLE. SEE PG&E GREENBOOK, APPENDIX C.

② INSTALL CONDUIT IN PAVEMENT TRENCH PER CALTRANS 2024 STANDARD PLANS AND SPECS, SEE STANDARD PLAN DETAIL ES-5E AND STANDARD SPEC 87-1.03B(3).

③ INSTALL RRFB CONTROLLER AT TOP OF POLE, ON SIDEWALK SIDE.

ELECTRICAL ABBREVIATIONS

A	AMPS
ADA	AMERICANS WITH DISABILITIES ACT
AFG	ABOVE FINISHED GRADE
AHJ	AUTHORITY HAVING JURISDICTION
AIC	AMP INTERRUPTING CAPACITY
AL	ALUMINUM
AWG	AMERICAN WIRE GAUGE
BC	BARE COPPER
BKR	BREAKER
C	CONDUIT/RACEWAY
CKT	CIRCUIT
CO	CONDUIT/RACEWAY ONLY
CT	CURRENT TRANSFORMER
CU	COPPER
DWG	DRAWING
(E)	EXISTING TO REMAIN
ELEC	ELECTRICAL
EM	EMERGENCY
EMT	ELECTRICAL METALLIC TUBING
(F)	FUTURE
FLA	FULL LOAD AMPS
FMC	FLEXIBLE METAL CONDUIT (STEEL)
GFI	GROUND FAULT INTERRUPT
GFR	GROUND FAULT RELAY
GND	GROUND
HOA	HAND-OFF-AUTO SWITCH
HP	HORSEPOWER
HSKP	HOUSEKEEPING
IMC	INTERMEDIATE METAL CONDUIT
J-BOX	JUNCTION BOX
K	kcmil (300K = 300 kcmil)
KVA	KILOVOLT AMPS
KW	KILOWATT
LTG	LIGHTING
MCB	MAIN CIRCUIT BREAKER
MCM	THOUSAND CIRCULAR MILS
MFG	MANUFACTURER
MLO	MAIN LUGS ONLY
NC	NORMALLY CLOSED
NEC	NATIONAL ELECTRICAL CODE
NEMA	NATIONAL ELECTRICAL MANUFACTURER'S ASSOCIATION
NIC	NOT IN CONTRACT
NO	NORMALLY OPEN
NTS	NOT TO SCALE
NVE	NV ENERGY
P	POLE
PH/Ø	PHASE
PNL	PANEL
PWR	POWER
(R)	RELOCATED
RAC	RIGID ALUMINUM CONDUIT
RFC	RIGID FIBERGLASS CONDUIT
RSC	RIGID STEEL CONDUIT
SE	SERVICE ENTRANCE
SPD	SURGE PROTECTION DEVICE
STC	STANDARD TEST CONDITIONS
SW	SWITCH
TYP	TYPICAL
UL	UNDERWRITER'S LABORATORY
UNO	UNLESS NOTED OTHERWISE
UNSW	UNSWITCHED
V	VOLTS
VA	VOLT AMPS
W	WATTS
WP	WEATHER PROOF
(X)	EXISTING TO BE REMOVED
XFMR OR XF	TRANSFORMER

PK Electrical, Inc.
ENGINEERING | DESIGN | CONSULTING
681 Sierra Rose Dr., Ste B | Reno, NV 89511 | 775.826.9010
4601 DTC Blvd., Ste 740 | Denver, CO 80237 | 720.481.3290
8112 Maryland Ave., Ste 400 | Clayton, MO
pkelectrical.com | PK#23012

NO.	REVISION DESCRIPTION	CHECKED BY	DATE

95% SUBMITTAL
NOT FOR CONSTRUCTION

DRAWING SCALE
HOR. SCALE: AS NOTED
VERT. SCALE: N/A

R. E. Y. ENGINEERS, Inc.
Civil Engineering | Land Surveying | Remote Sensing
905 Sutter Street, Suite 200, Folsom, CA 95630
(916) 366-3040 Fax (916) 366-3303

PLACERVILLE DRIVE PEDESTRIAN CONNECTIVITY PROJECT
CIP# 42337 / FEDERAL PROJECT NO. CML-5015(037)
ELECTRICAL ABBRV, SYMBOLS, NOTES, AND LAYOUT PLAN
CITY OF PLACERVILLE CA

DRAWING INFO
DATE: FEB 2025
DRAFTER: TPT
DESIGNER: BCD
REVIEWER: KDP

PROJECT NO.
6884.016
SHEET NO. **E01** OF **E02**

K:\2023\23012 – Placerville Drive Pedestrian Connectivity Project\23012–E1.dwg Feb 18, 2025 – 4:29pm, bdagerman

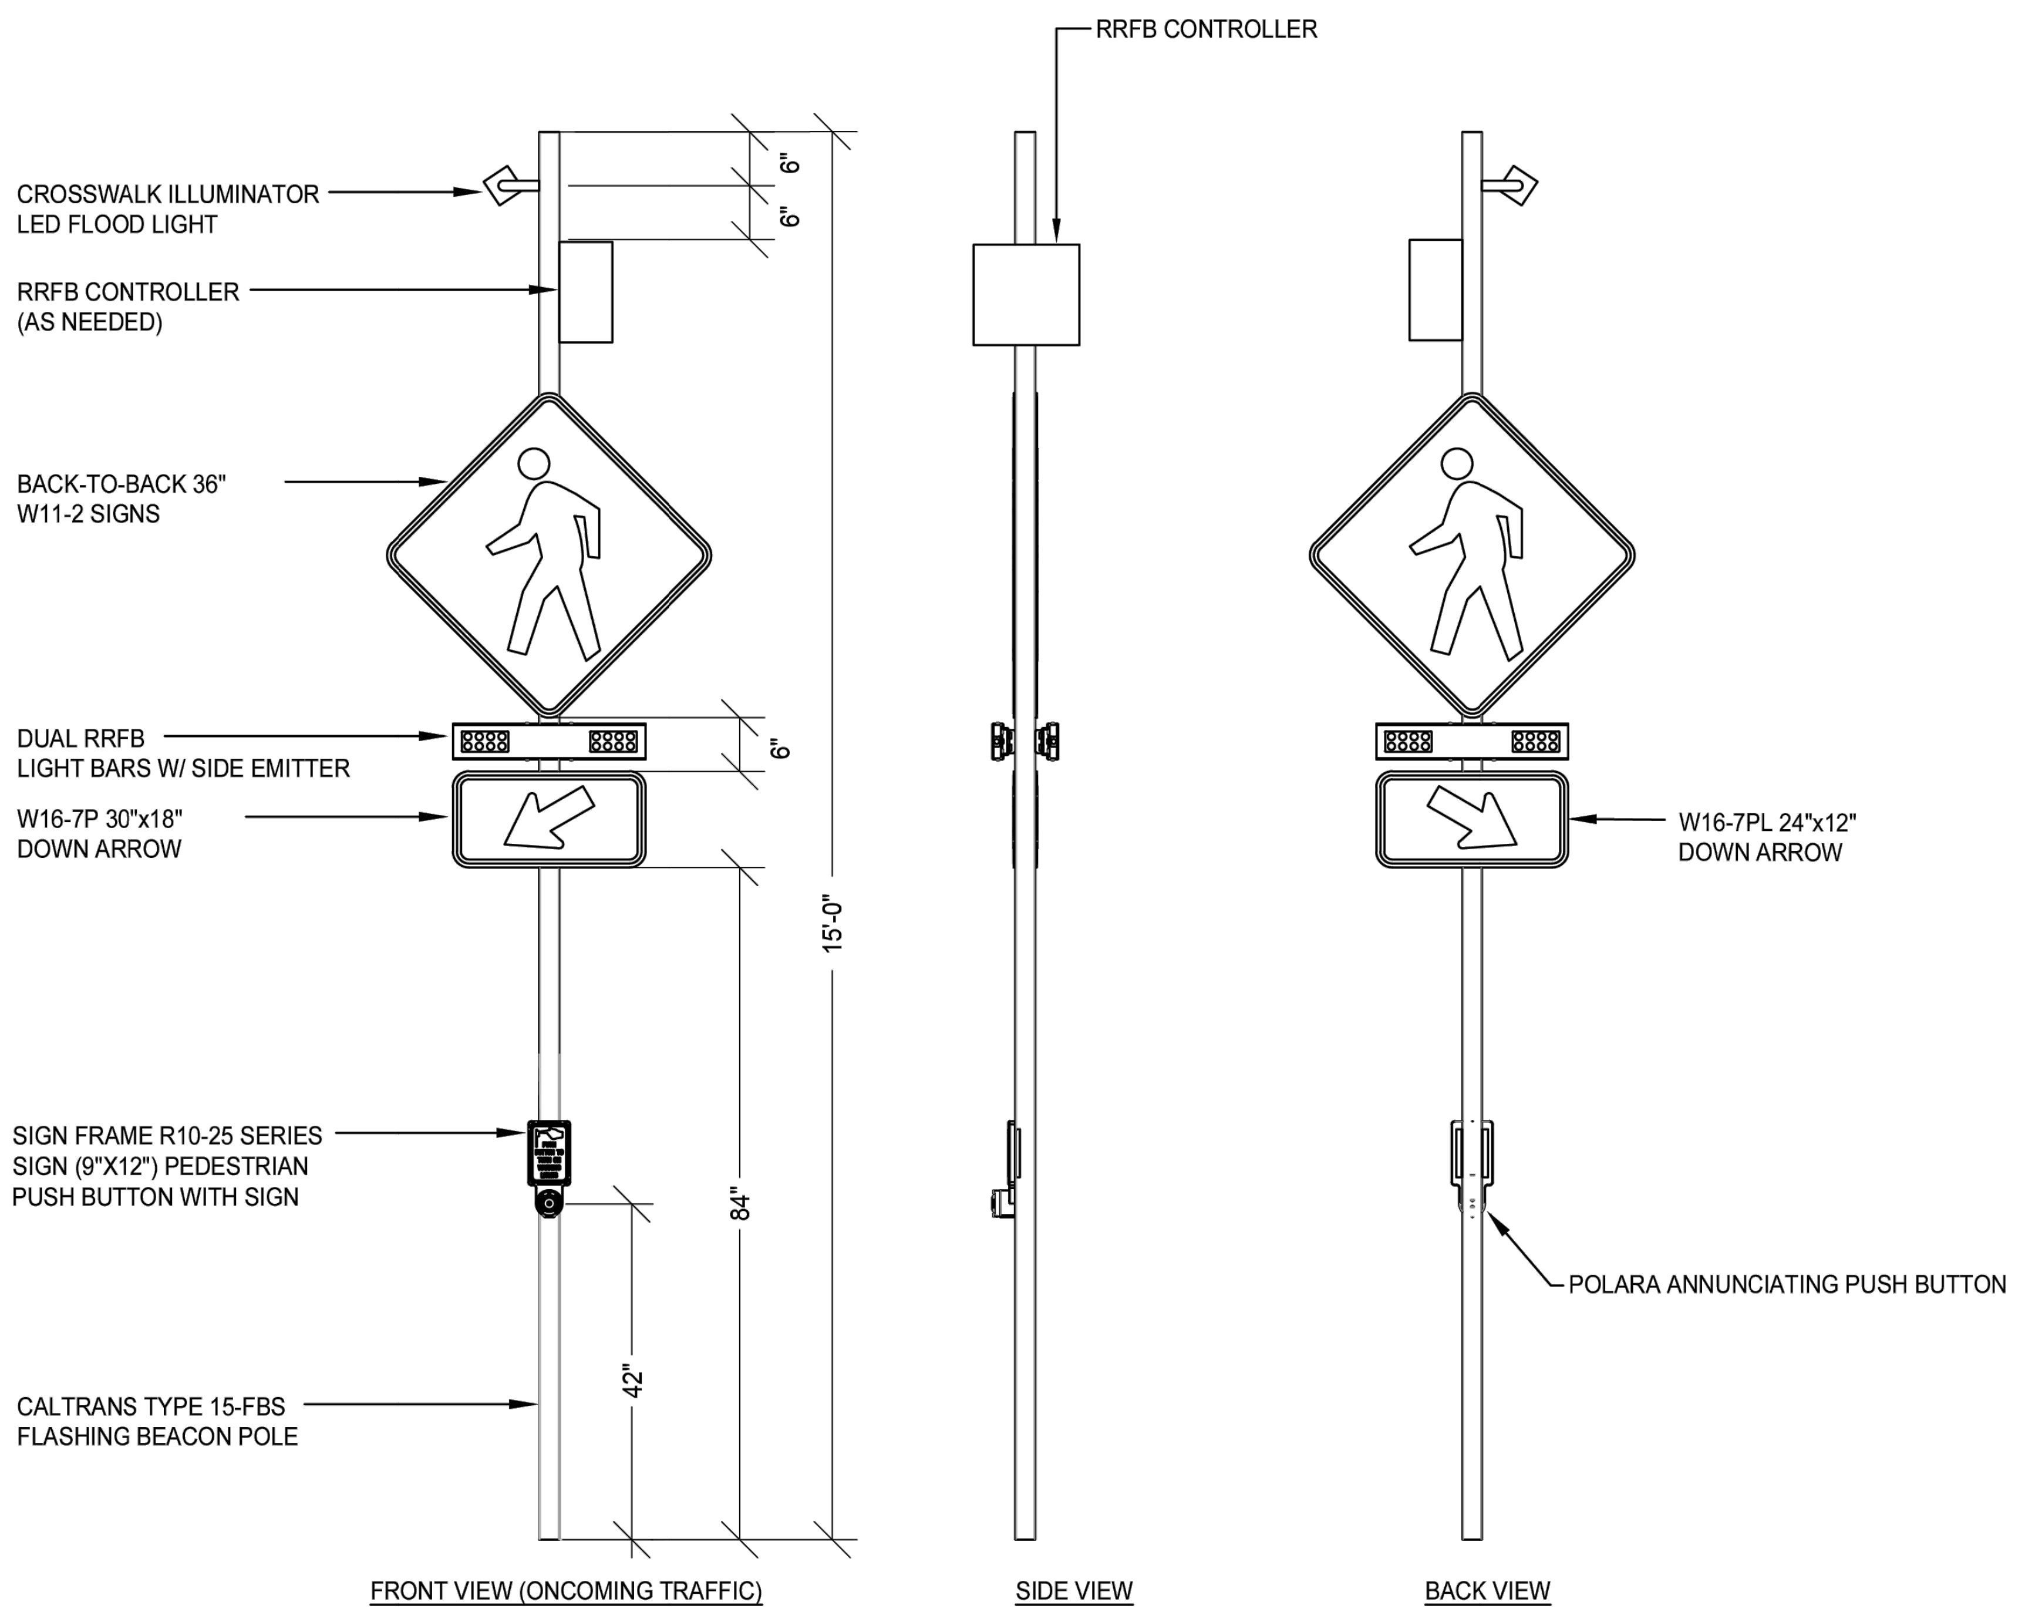

DETAIL NOTES

1. LIGHT BAR COVER SHALL BE BLACK.
2. SEE CALTRANS STD PLAN ES-7J FOR POLE AND FOUNDATION.
3. BOTH RRFBs AND SHALL BE CONTROLLED BY A SINGLE CONTROLLER.
4. CROSSWALK ILLUMINATOR SHALL TURN ON WITH ACTIVATION OF THE PEDESTRIAN PUSH BUTTON, AND REMAIN ON FOR THE DURATION OF THE FLASHING BEACON TIMEOUT.

1
E2

RECTANGULAR RAPID FLASHING BEACON DETAIL

SCALE: NONE

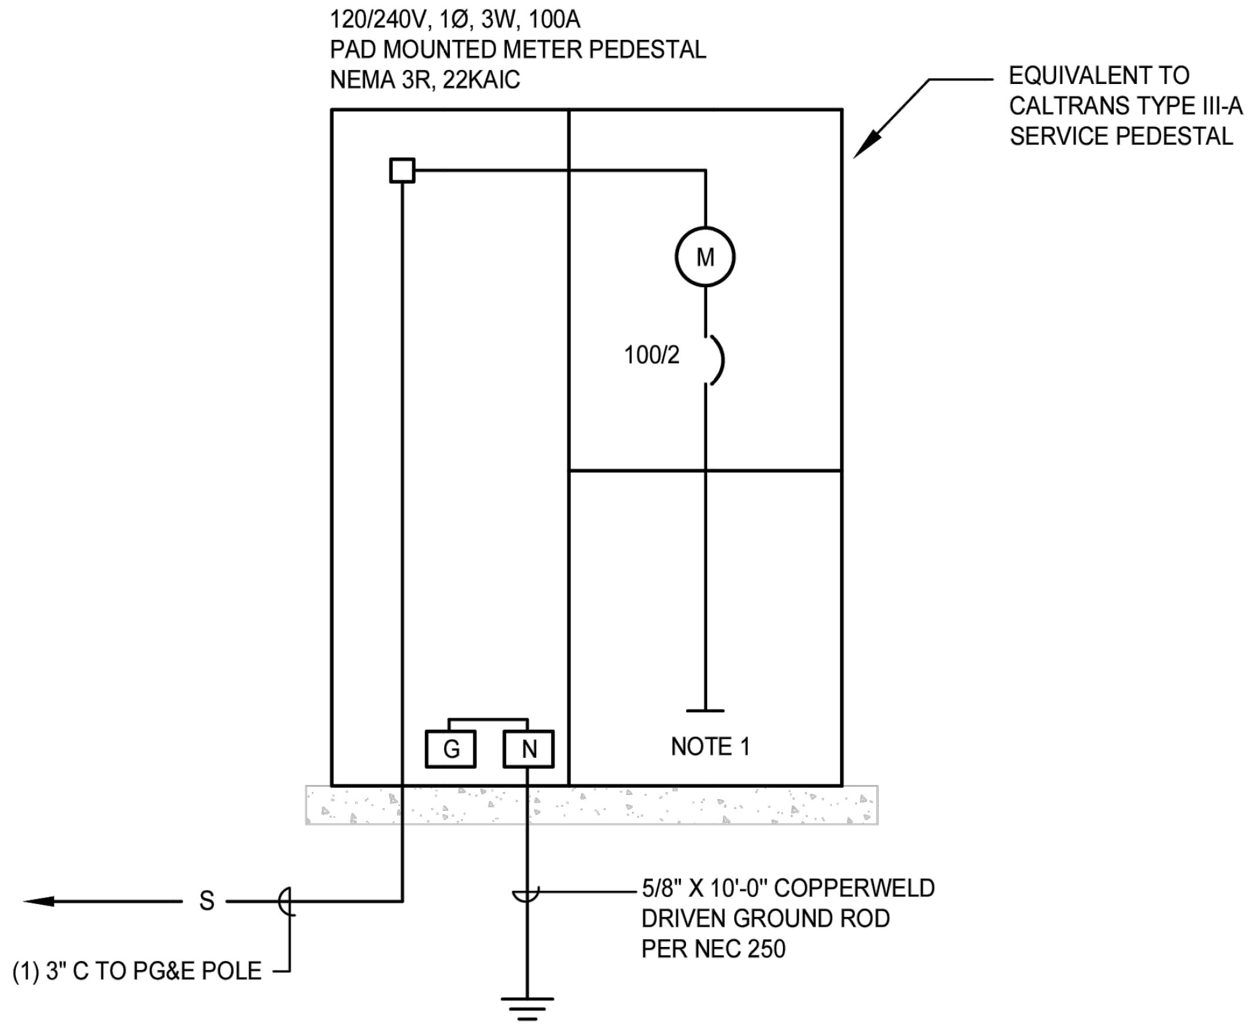

DETAIL NOTES

1. DISTRIBUTION SECTION, SEE PANEL SCHEDULE.

2
E2

SERVICE PEDESTAL ONELINE DIAGRAM

SCALE: NONE

PK Electrical, Inc.
ENGINEERING | DESIGN | CONSULTING
681 Sierra Rose Dr., Ste B | Reno, NV 89511 | 775.826.9010
4601 DTC Blvd., Ste 740 | Denver, CO 80237 | 720.481.3290
8112 Maryland Ave., Ste 400 | Clayton, MO
pkelectrical.com | PK#23012

NO.	REVISION DESCRIPTION	CHECKED BY	DATE

DRAWING SCALE
HOR. SCALE: AS NOTED
VERT. SCALE: N/A

R. E. Y. ENGINEERS, Inc.
Civil Engineering | Land Surveying | Remote Sensing
905 Sutter Street, Suite 200, Folsom, CA 95630
(916) 366-3040 Fax (916) 366-3303

PLACERVILLE DRIVE PEDESTRIAN CONNECTIVITY PROJECT
CIP# 42337 / FEDERAL PROJECT NO. CML-5015(037)
ELECTRICAL DETAILS
CITY OF PLACERVILLE
CA

DRAWING INFO
DATE: FEB 2025
DRAFTER: TPT
DESIGNER: BCD
REVIEWER: KDP

PROJECT NO.
6884.016
SHEET NO. **E02** OF **E02**

K:\2023\23012 – Placerville Drive Pedestrian Connectivity Project\23012–E2.dwg Feb 18, 2025 – 4:29pm, bdagerman

99 PLACERVILLE DR.

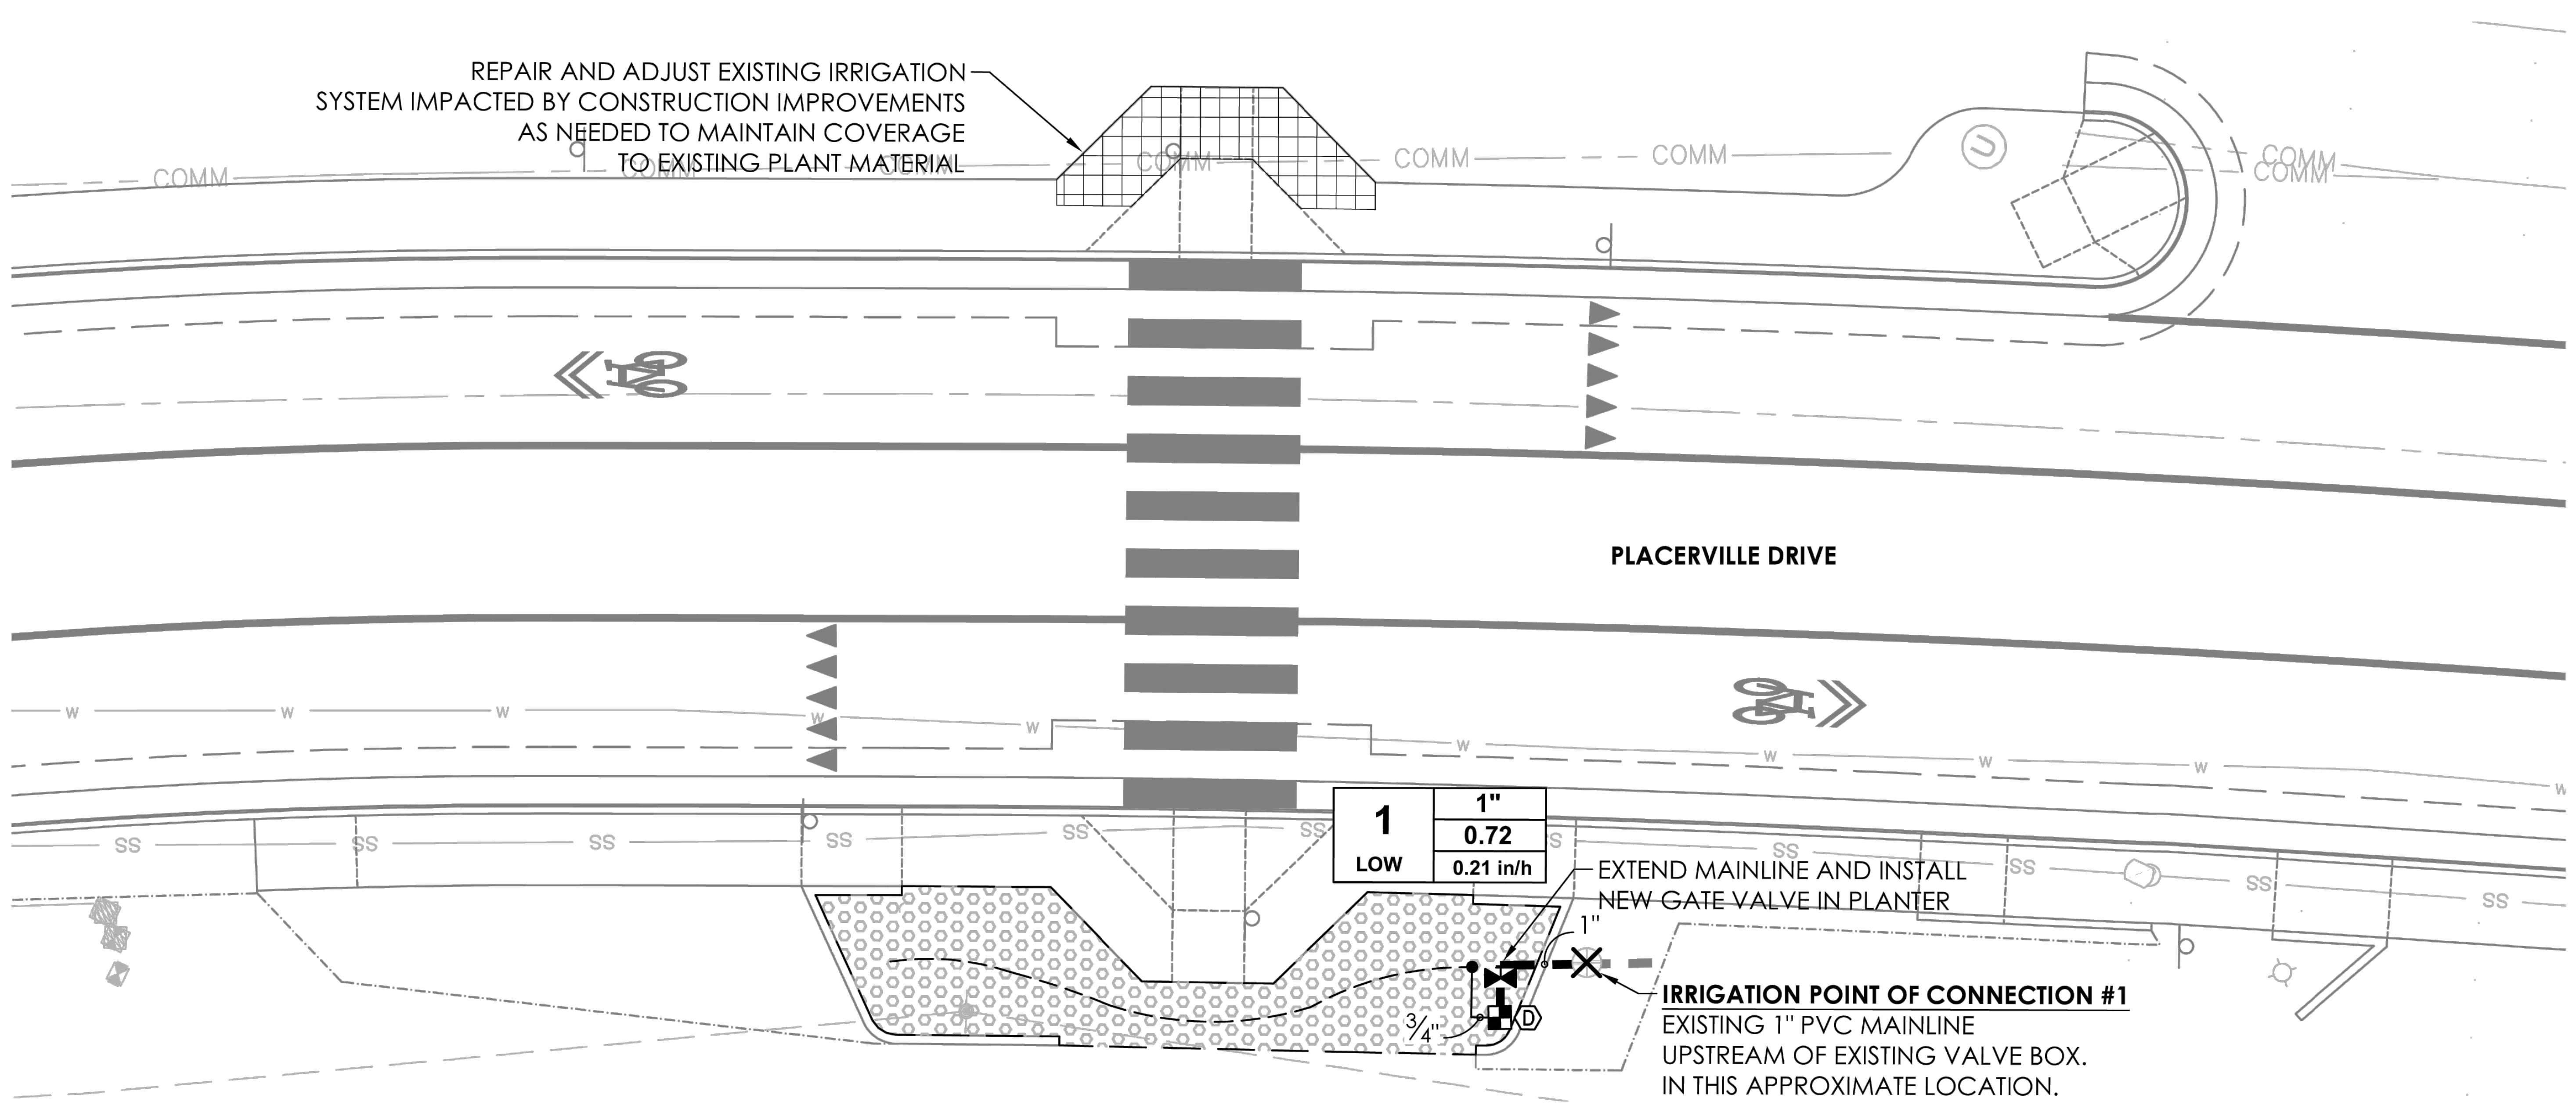

49 PLACERVILLE DR.

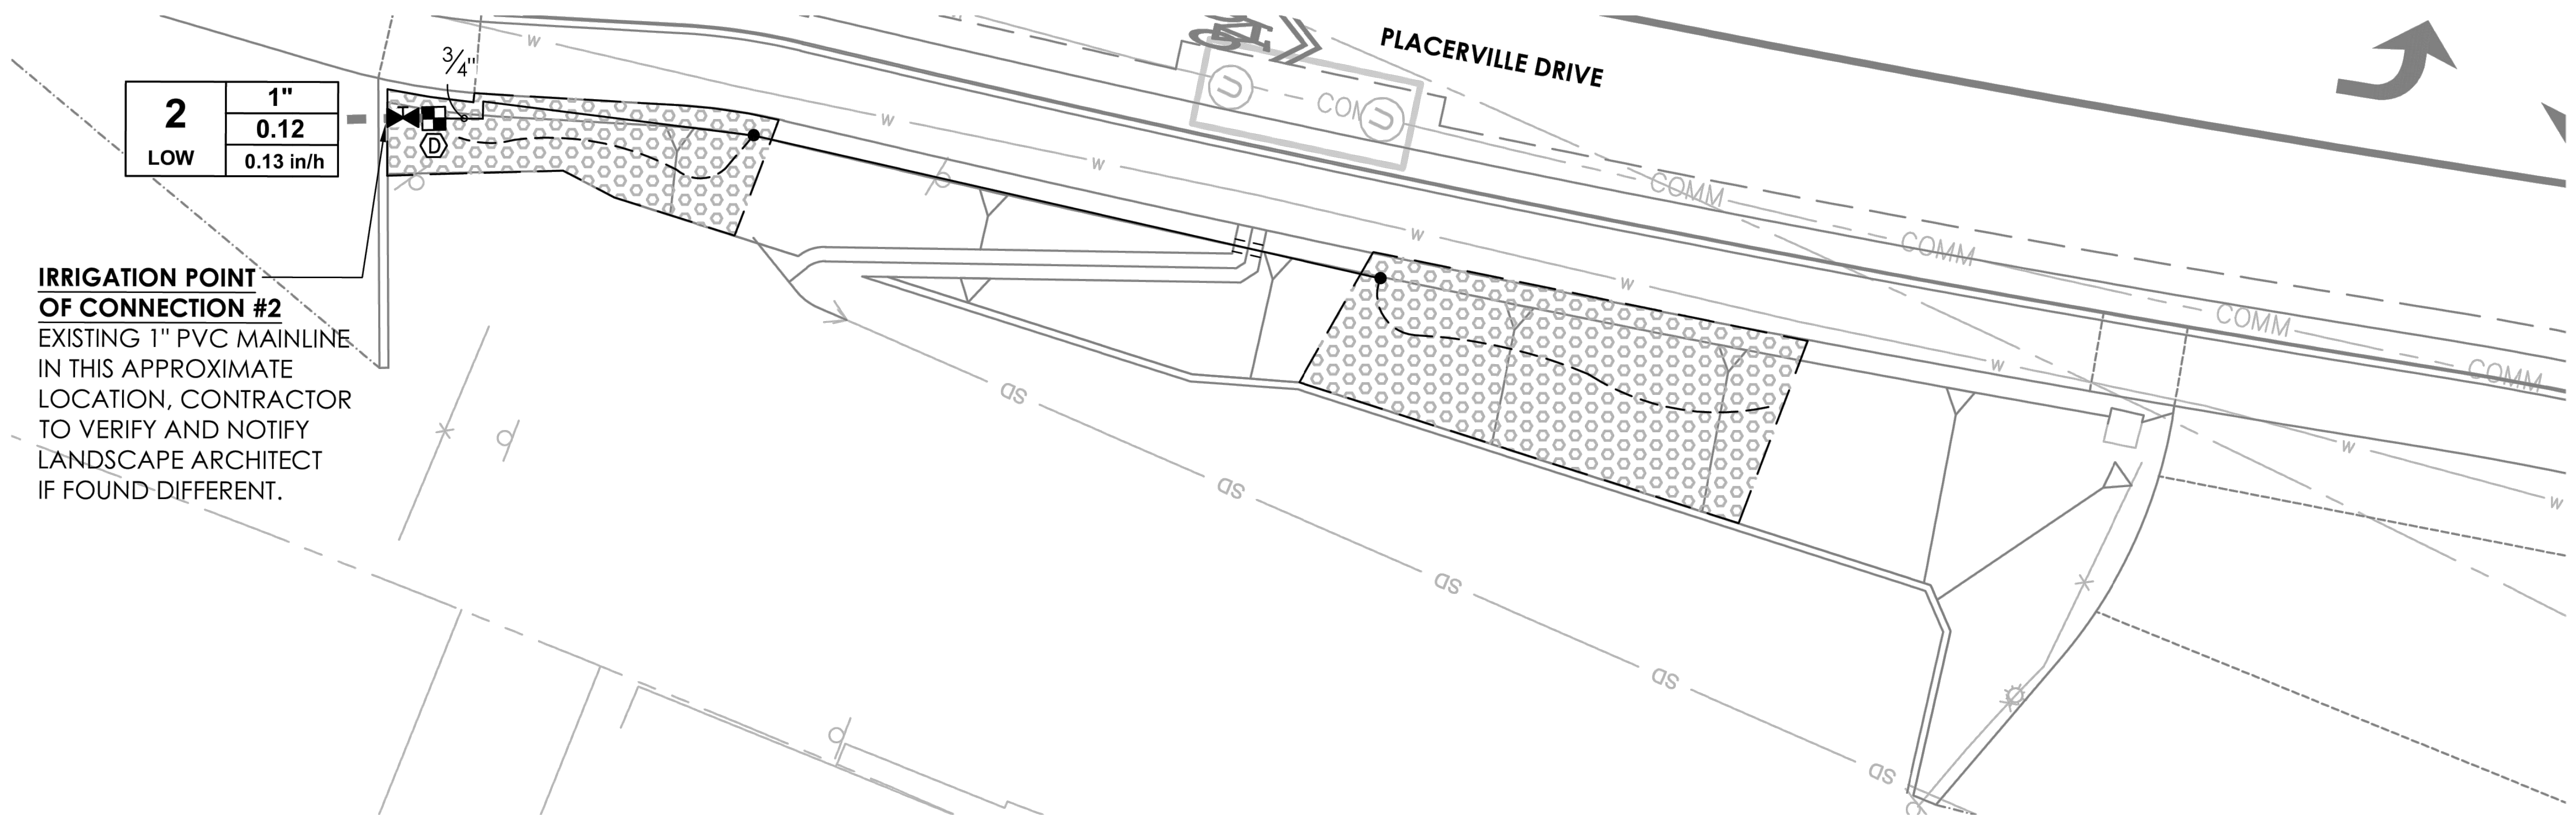

IRRIGATION NOTES

1. UTILITIES: CONTRACTOR SHALL VERIFY LOCATION OF ALL ON-SITE UTILITIES. RESTORATION OF DAMAGED UTILITIES SHALL BE MADE AT THE CONTRACTOR'S EXPENSE TO THE SATISFACTION OF THE CITY OF PLACERVILLE.
2. SCHEMATIC: SYSTEM FEATURES ARE SHOWN SCHEMATICALLY FOR GRAPHIC CLARITY. INSTALL ALL PIPING AND VALVES IN COMMON TRENCHES WHERE FEASIBLE AND INSIDE PLANTING AREAS WHENEVER POSSIBLE. ALL VALVES SHALL BE LOCATED IN GROUNDCOVER OR SHRUB AREAS WHENEVER POSSIBLE.
3. CODES: IRRIGATION SYSTEM SHALL BE INSTALLED IN ACCORDANCE WITH ALL LOCAL CODES AND MANUFACTURER'S SPECIFICATIONS. NOTIFY CITY OF PLACERVILLE BY TELEPHONE AND IN WRITING OF ANY CONFLICTS PRIOR TO INSTALLATION.
4. SLEEVING: CONTRACTOR SHALL SIZE ALL SLEEVES TO BE A MINIMUM TWO TIMES THE SIZE OF THE INTERIOR PIPE. SLEEVES SHALL BE INSTALLED AT THE NECESSARY DEPTHS PRIOR TO PAVEMENT CONSTRUCTION. SLEEVING SHALL EXTEND 1'-0" FROM EDGE OF PAVEMENT INTO TURF OR PLANTING AREA, AND SHALL HAVE ENDS CLEARLY MARKED ABOVE GRADE.
5. WINTERIZATION: INSTALL MANUAL DRAIN VALVE AT BACKFLOW PREVENTER, AT LOW POINTS ON MAINLINE AND AT UPSTREAM END OF VALVE MANIFOLDS. INSTALL AUTOMATIC DRAIN VALVES AT LOW END OF ALL LATERAL PIPE RUNS.

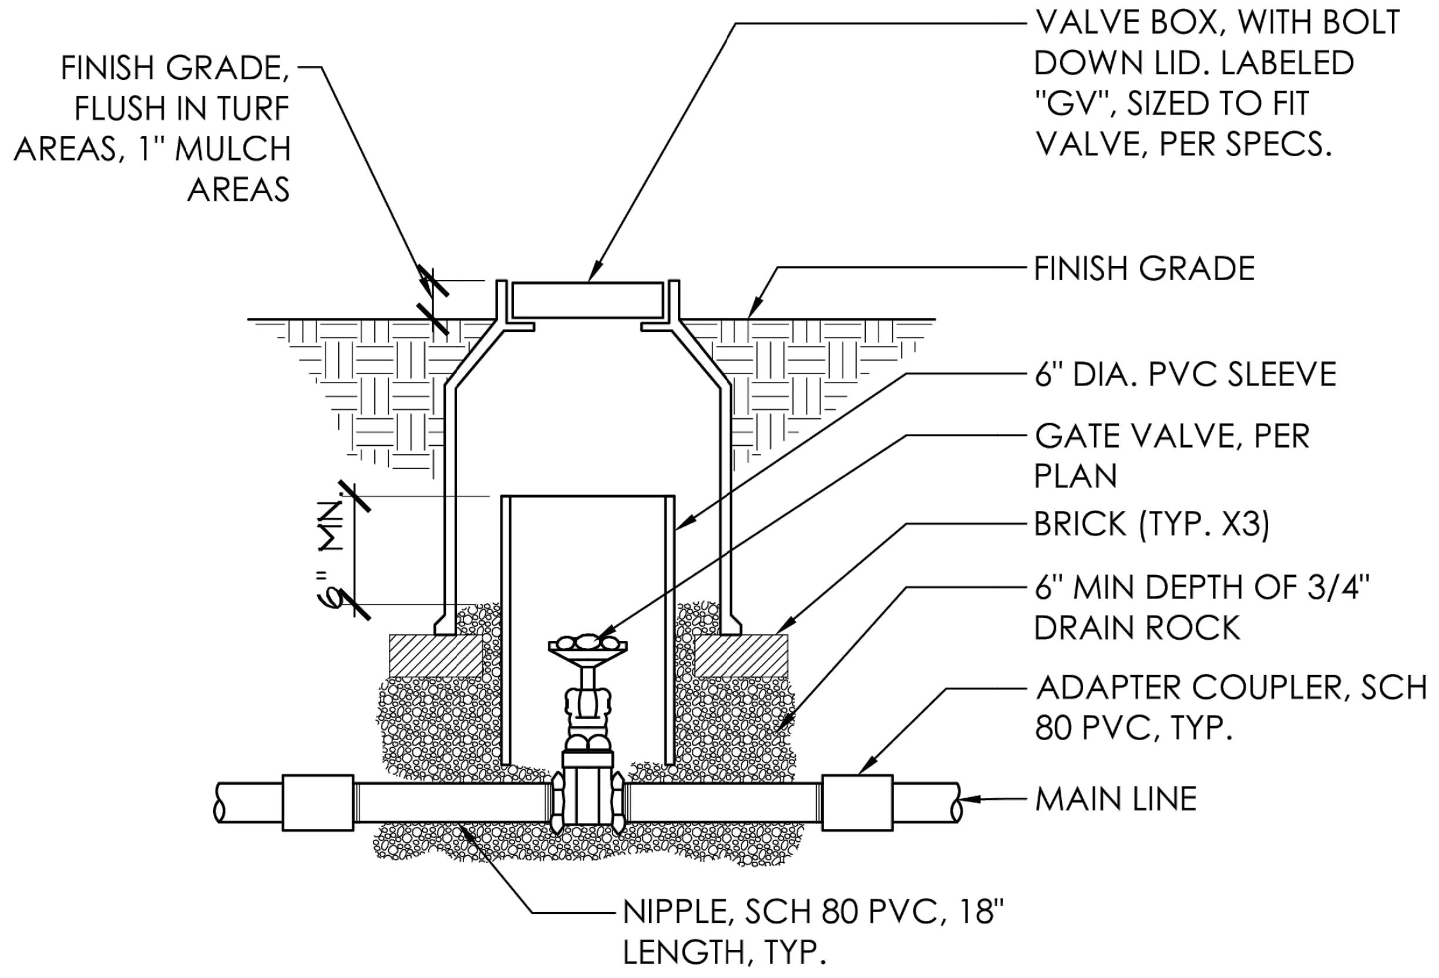

2
L01

GATE VALVE

1/4" = 1'-0"

P-CLA-15-30.dwg

IRRIGATION SCHEULE

SYMBOL	MANUFACTURER/MODEL/DESCRIPTION	
▚	DRIP CONTROL ZONE KIT: RAIN BIRD XCZ-100-LC WIDE FLOW DRIP CONTROL KIT, FOR LIGHT COMMERCIAL USES. 1IN. PEB VALVE, WITH 1IN. PRESSURE REGULATING 40PSI BASKET FILTER. 0.3-20 GPM.	3 L03
⋈	GATE VALVE: NIBCO T-113 CLASS 125 BRONZE GATE SHUT OFF VALVE WITH WHEEL HANDLE, SAME SIZE AS MAINLINE PIPE DIAMETER AT VALVE LOCATION. SIZE RANGE 1/4" - 3"	2 L01
⊗	EXISTING REMOTE CONTROL VALVE AND VALVE BOX, TO BE REMOVED	
●	DRIP TUBING LATERAL CONNECTION	1 L01
▨	AREA TO RECEIVE DRIP EMITTERS: RAIN BIRD XBCV-PC SINGLE OUTLET, PRESSURE COMPENSATING DRIP EMITTERS WITH CHECK VALVE. Emitter Notes: 10PC emitters (1 assigned to each 1 GAL plant) 10PC emitters (4 assigned to each Tree)	4 L03

SYMBOL	MANUFACTURER/MODEL/DESCRIPTION	
Ⓓ	DRAIN VALVE KING 22163, 1/2" FREEZE KING DRAIN VALVE ON LATERALS TO FLUSH THE SYSTEM FOR WINTERIZING	1 L03
———	IRRIGATION LATERAL LINE: PVC CLASS 200 SDR 21	2 L03
– – – –	DISTRIBUTION TUBING: 3/4" RAINBIRD XBS-940 BLACK STRIPE TUBING WITH RAINBIRD MDCFCAP REMOVABLE FLUSH CAP AND 800 SERIES TWIST LOCK DISTRIBUTING TUBE FITTING 1/2 TUBING AND DRIP EMITTERS NOT SHOWN	2 L03
▬ ▬ ▬	IRRIGATION MAINLINE: PVC SCHEDULE 40 FOR 3/4" - 1 $\frac{1}{2}$" SIZE, CLASS 315 FOR 2" OR LARGER	2 L03
═ ═ ═	PIPE SLEEVE: PVC SCHEDULE 40	2 L03
▬ ▬ ▬	EXISTING MAINLINE	

VALVE CALLOUT

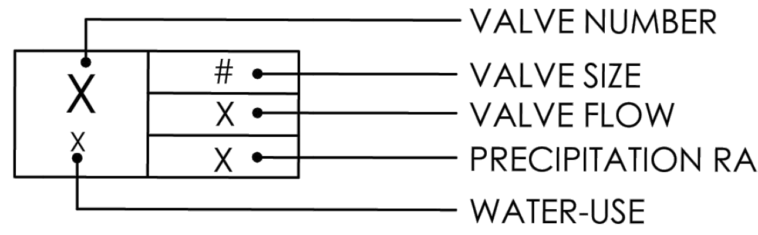

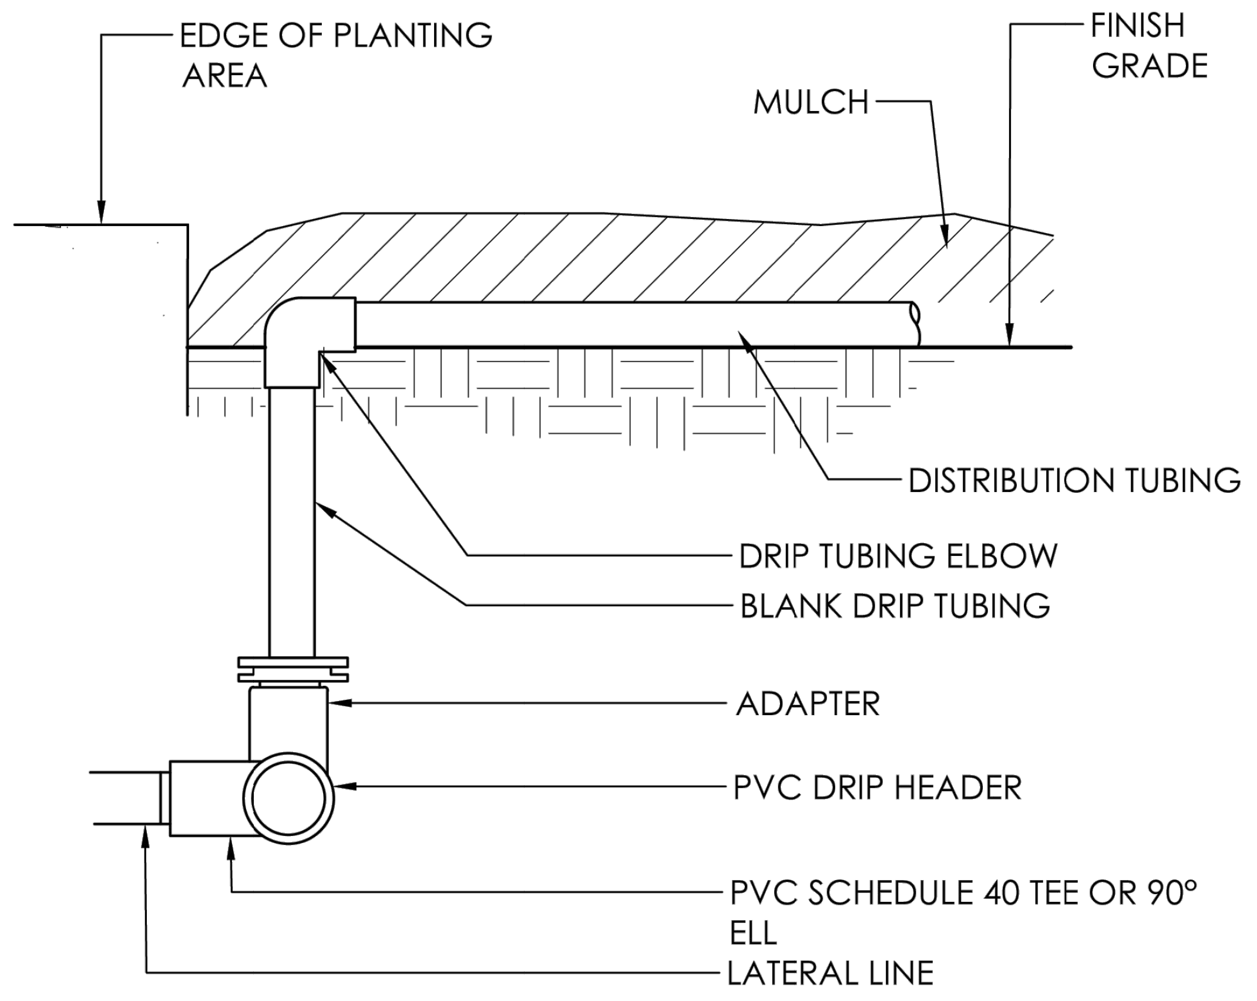

1
L01

DRIP TUBING LATERAL CONNECTION

1 1/2" = 1'-0"

P-CLA-15-27.dwg

KEYMAP

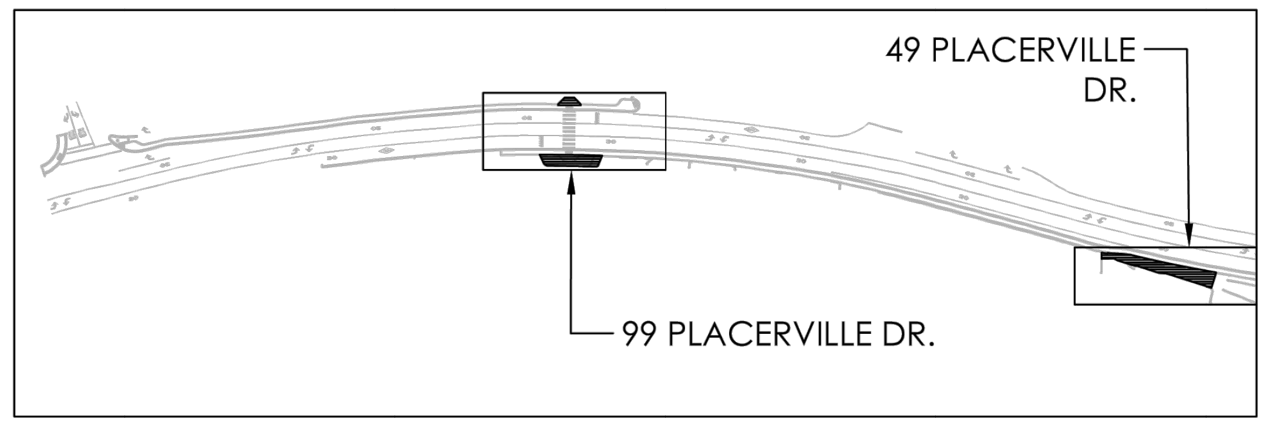

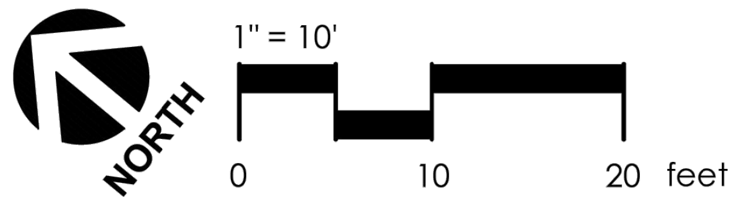

Know what's below. Call before you dig.

BENJAMIN W. WOODSIDE, NO. 4590
Signature
May 31, 2025
Renewal Date
Date

NO.	REVISION DESCRIPTION	CHECKED BY	DATE

95% SUBMITTAL
NOT FOR CONSTRUCTION

DRAWING SCALE
HOR. SCALE: AS NOTED
VERT. SCALE: N/A

12150 Tributary Point Drive, Suite 140
Gold River, CA 95670
T 916.985.4366
www.callanderassociates.com

PLACERVILLE DRIVE PEDESTRIAN CONNECTIVITY PROJECT
CIP# 42337 / FEDERAL PROJECT NO. CML-5015(037)
IRRIGATION PLAN
CITY OF PLACERVILLE
CA

DRAWING INFO
DATE: 2025-02-14
DRAFTER: OP
DESIGNER: OP
REVIEWER: DM

PROJECT NO.
6884.016
SHEET NO. L01 OF L03

T:\Projects\2023\23012_PlacervilleDriveConnectivity\3_ConstructionDocuments\23012_IR.dwg Feb 14, 2025 – 4:21pm, opattucci

99 PLACERVILLE DR.

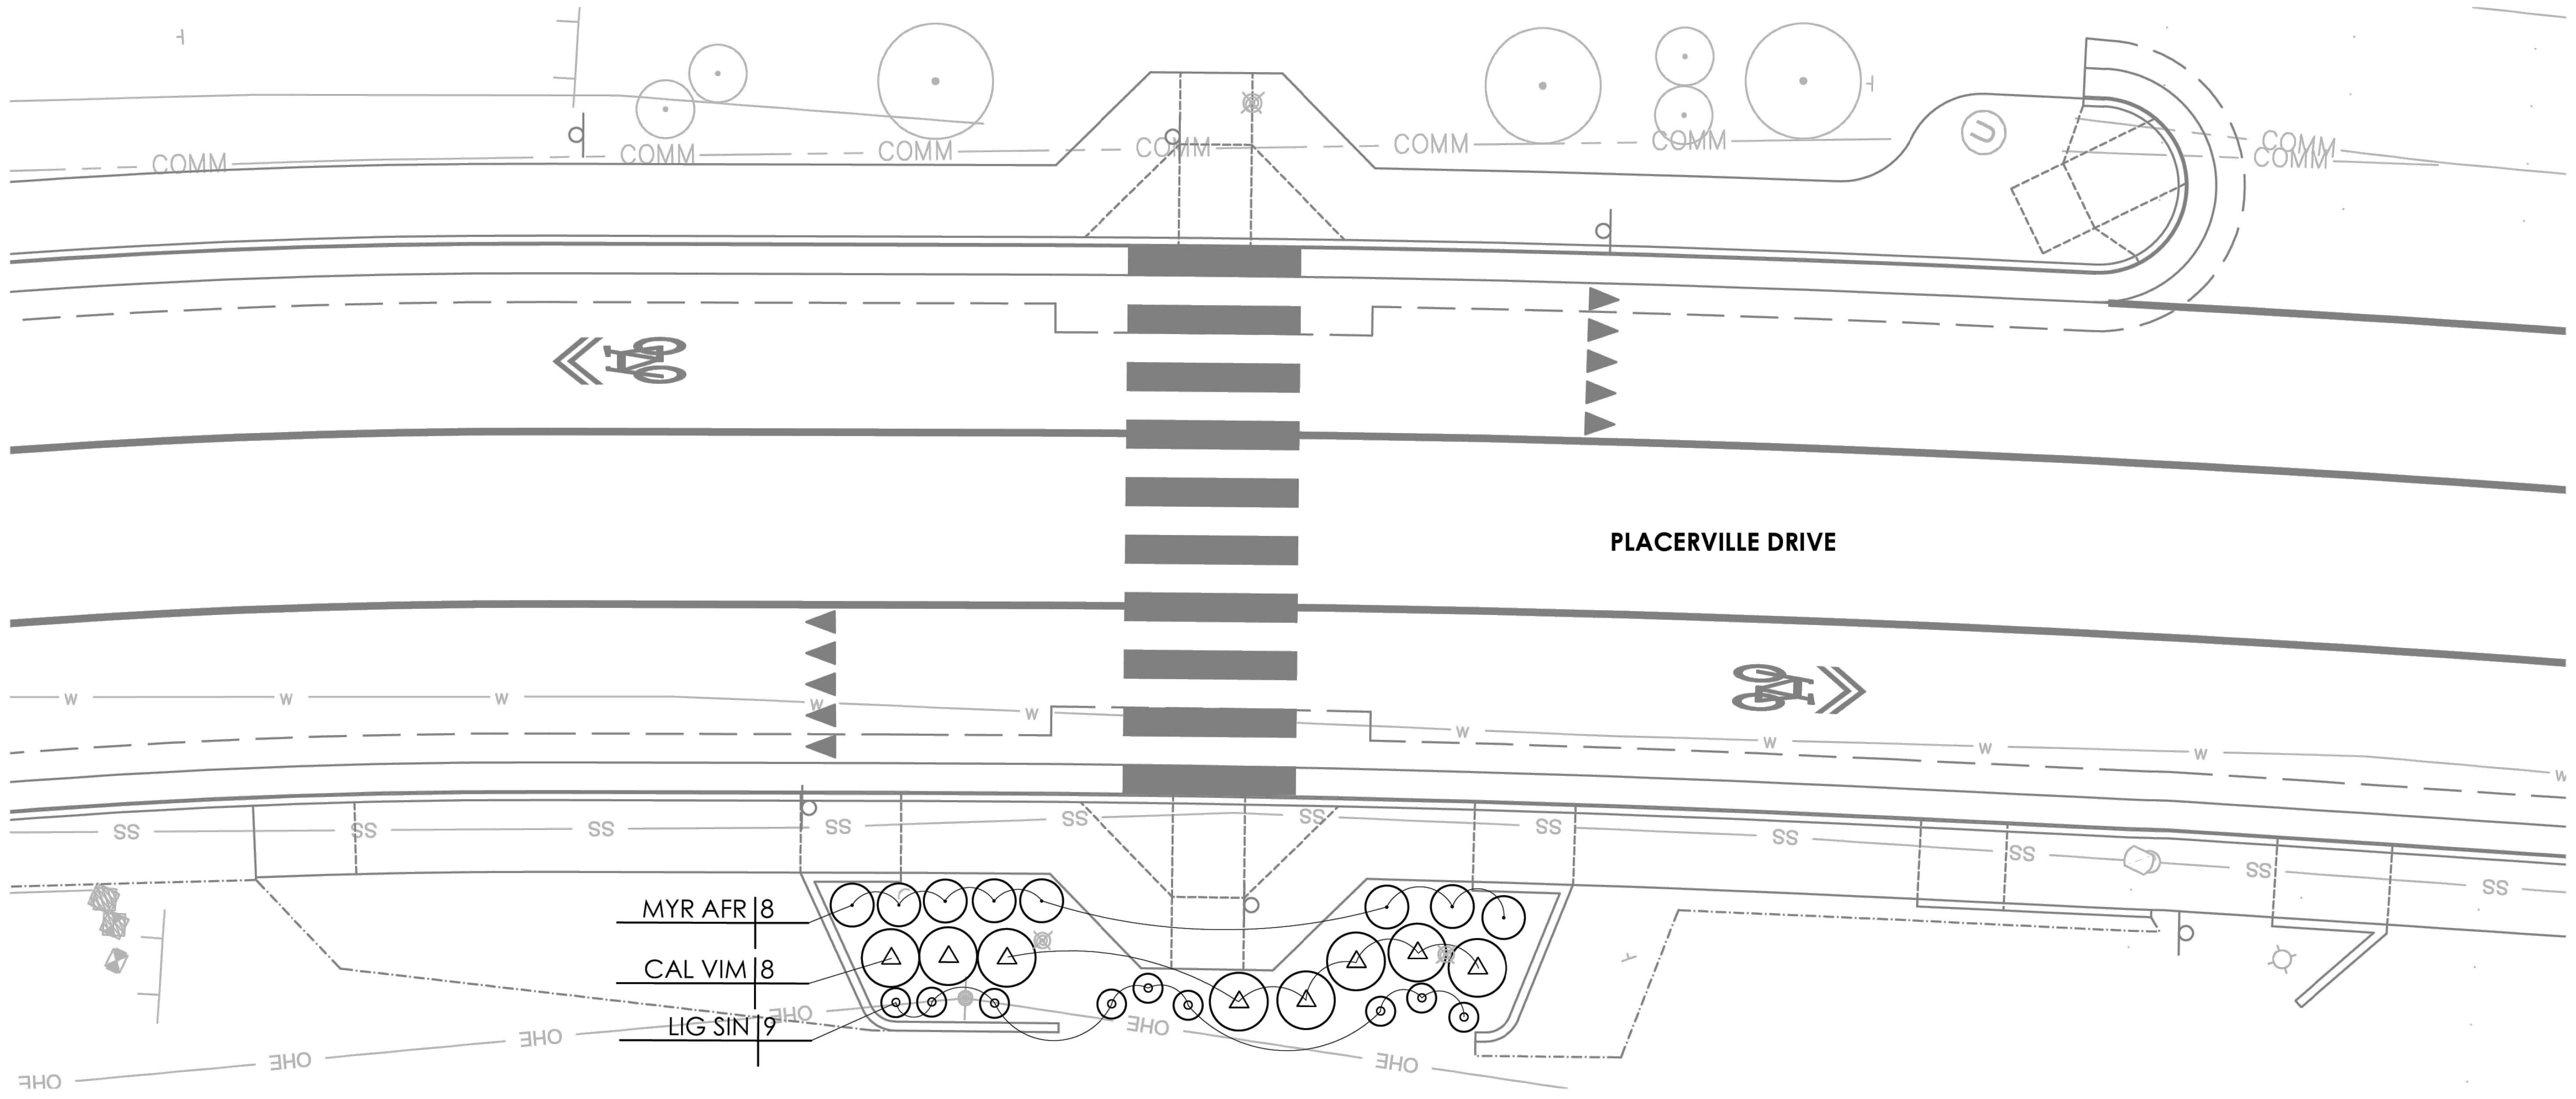

INTERSECTION OF ARMORY AND PLACERVILLE DR.

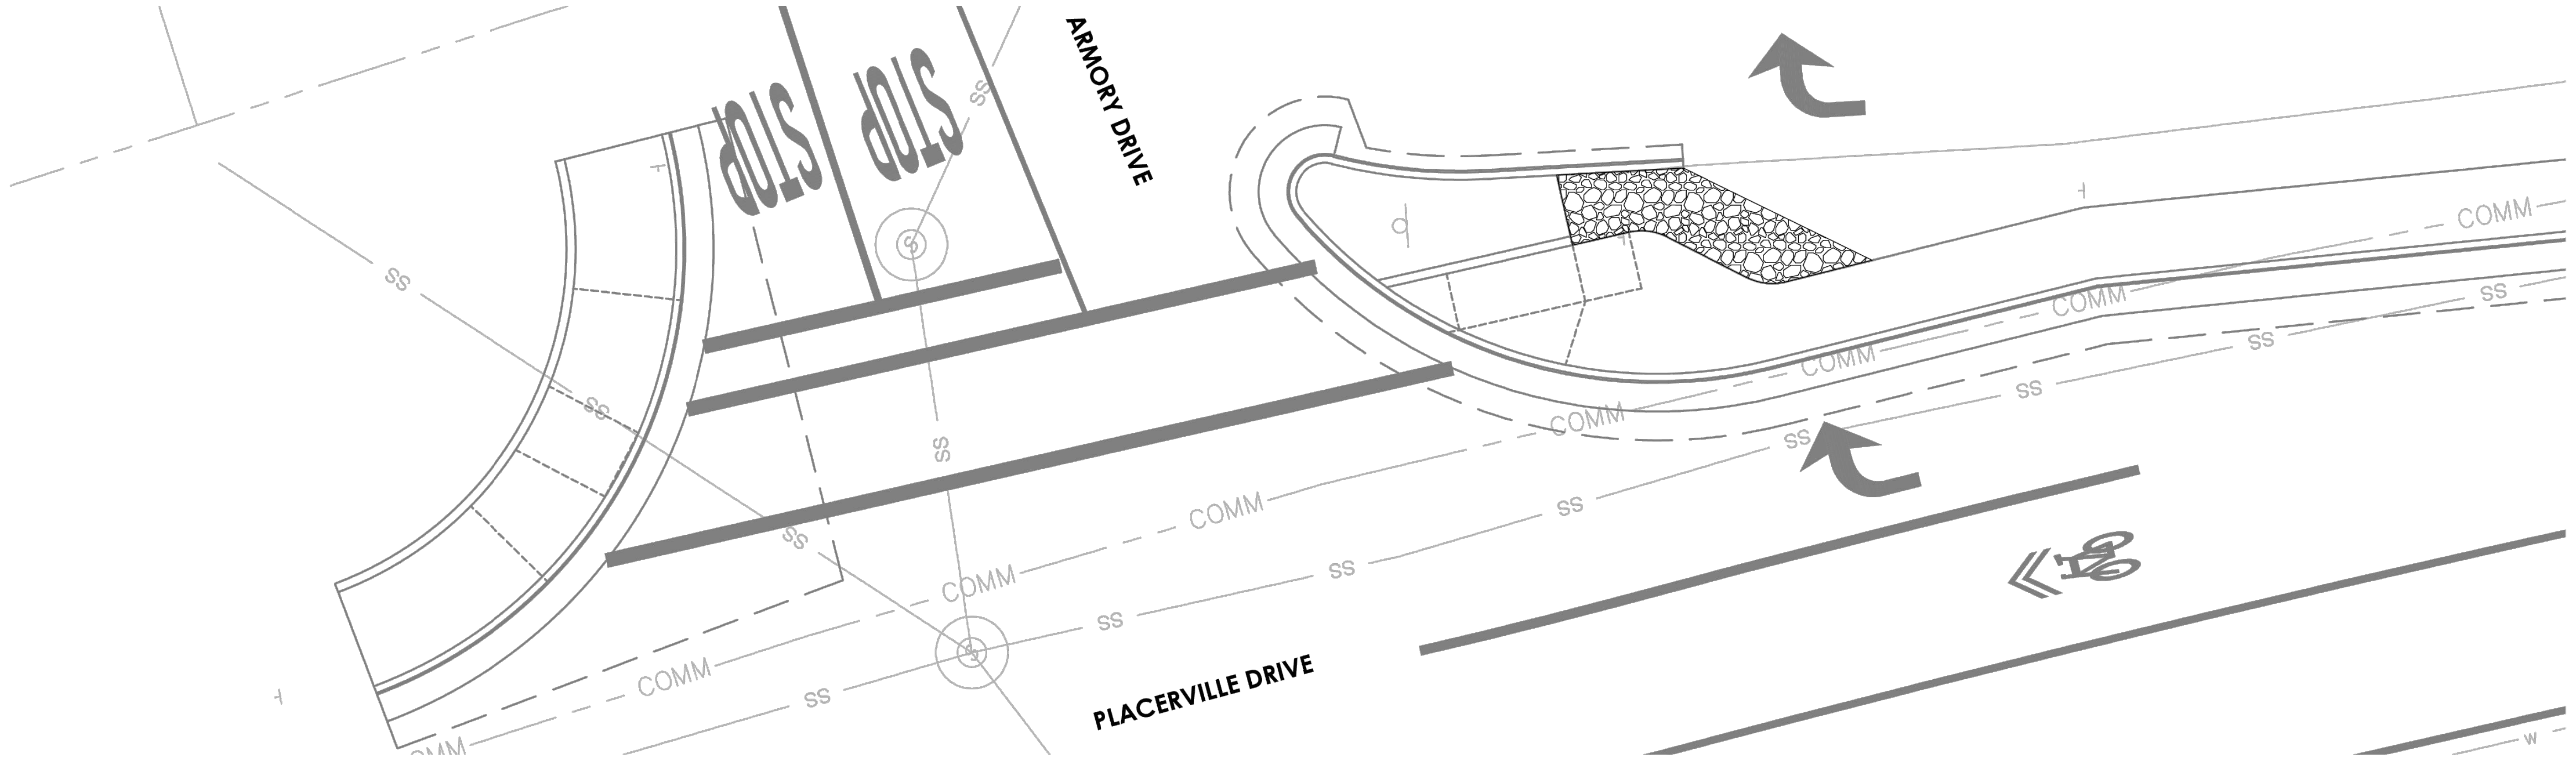

49 PLACERVILLE DR.

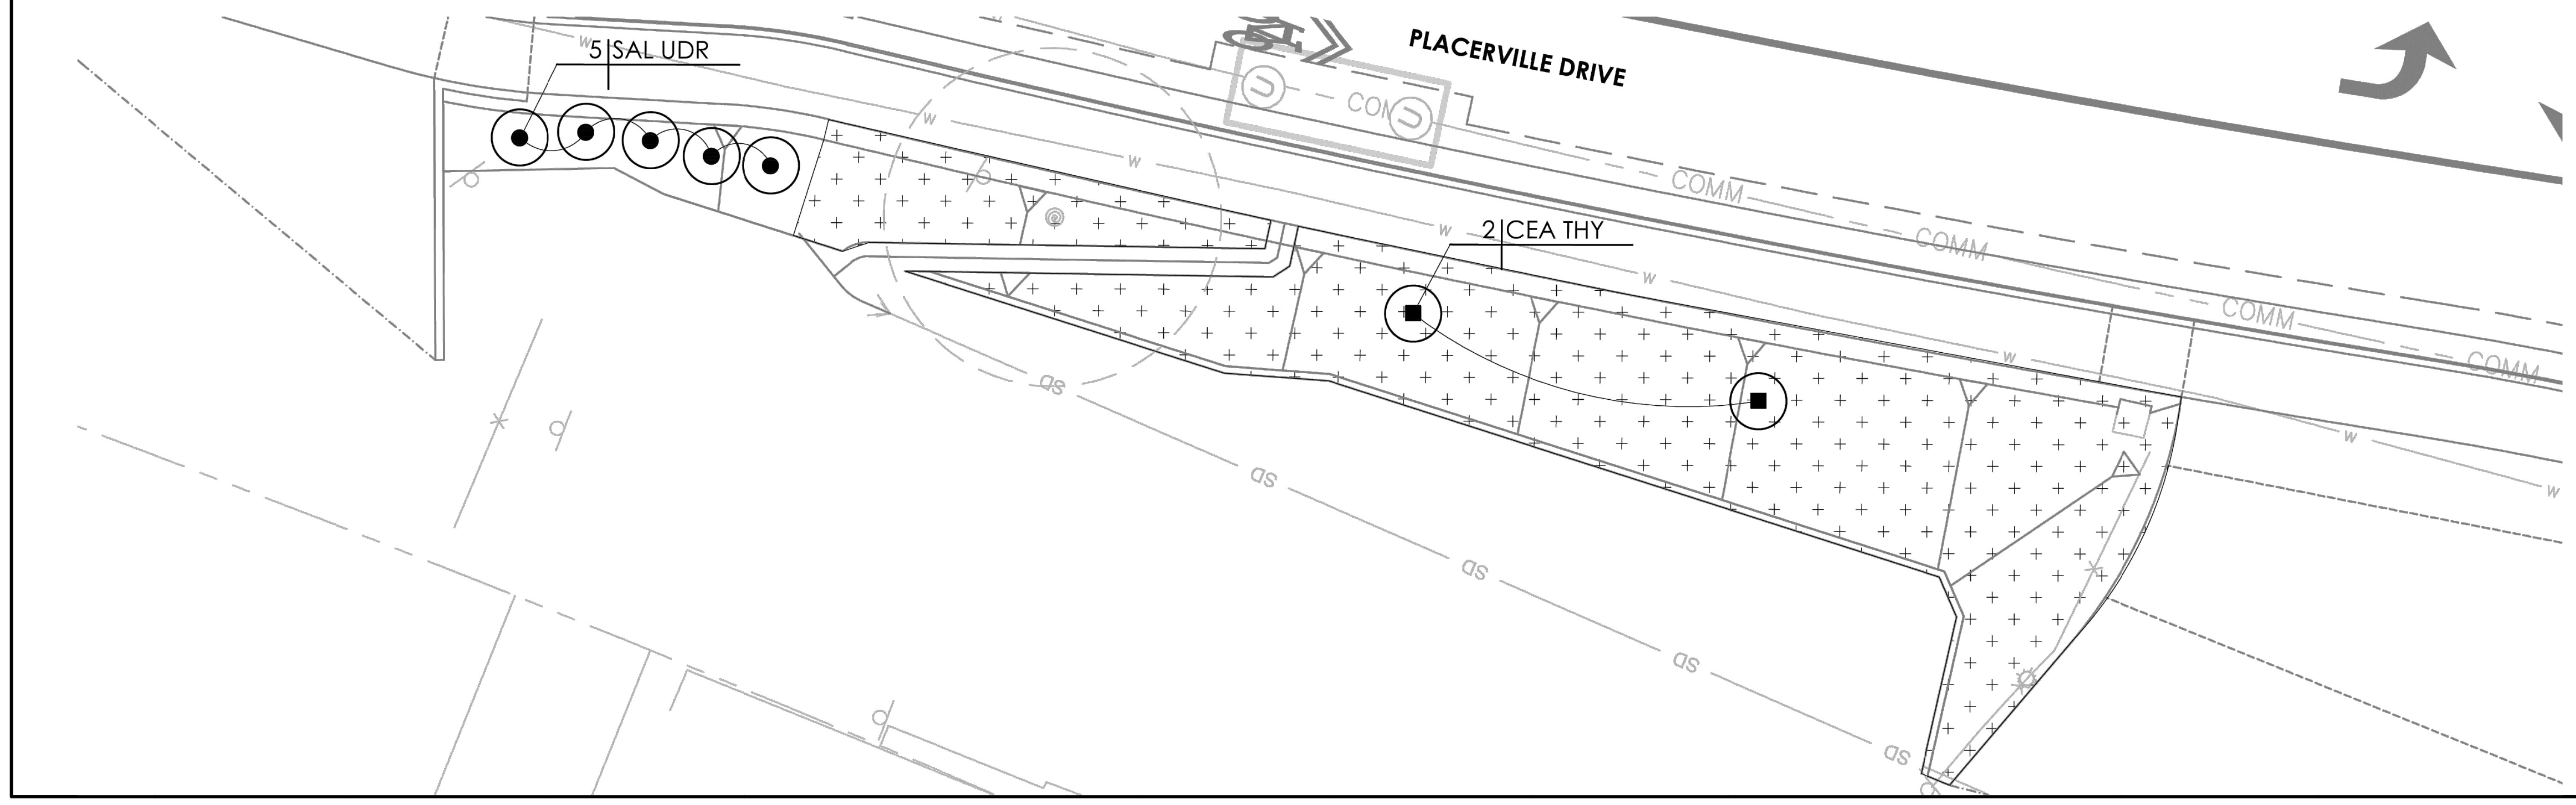

LANDSCAPE NOTES

1. MULCH: INSTALL A UNIFORM THREE INCH COVERING OF MULCH IN ALL PLANTING AREAS, PER SPECIFICATIONS.
2. EXISTING PLANT MATERIAL: PROTECT ALL EXISTING PLANT MATERIAL TO REMAIN. REPAIR ANY DAMAGES INCURRED AS A DIRECT RESULT OF THIS CONTRACT TO THE CITY'S/OWNER'S SATISFACTION AT NO ADDITIONAL COST TO THE CITY OF PLACERVILLE.
3. GROUNDCOVER: PROVIDE GROUNDCOVER AT INDICATED ON-CENTER SPACING THROUGHOUT ALL AREAS TO BE PLANTED. GROUNDCOVER SHALL BE PROVIDED UP TO THE WATERING BASIN OF ALL TREES AND SHRUBS.
4. QUANTITIES: THE QUANTITIES SHOWN ON THE LABELS ARE NOT TO BE CONSTRUED AS THE COMPLETE AND ACCURATE LIMITS OF THE CONTRACT. FURNISH AND INSTALL ALL PLANTS SHOWN SCHEMATICALLY ON THE DRAWINGS.
5. SOILS TESTING: SEE SPECIFICATIONS FOR TESTING OF TOPSOIL AND AMENDMENTS. CONTRACTOR SHALL ALLOW SUFFICIENT TIME FOR TESTING PRIOR TO CONSTRUCTION.
6. EROSION CONTROL: CONTRACTOR SHALL PROVIDE JUTE NETTING ON ALL SLOPES 3:1 OR STEEPER PRIOR TO PLANTING

LANDSCAPE LEGEND

◎	EXISTING TREE TO PROTECT IN PLACE
⊠	EXISTING TREE TO BE REMOVED
◌	EXISTING TREE CANOPY
⊙	EXISTING SHRUB TO PROTECT IN PLACE
▨	ROCK MULCH: INSTALL 4" LAYER OF ROCK MULCH OVER WEED FABRIC. MATCH EXISTING ROCK IN ADJACENT PLANTER AREA.
⊞	MULCH ONLY

PLANT SCHEDULE

CODE	BOTANICAL / COMMON NAME	SIZE	WATER USE
SHRUBS			
CAL VIM	CALLISTEMON VIMINALIS 'LITTLE JOHN' / LITTLE JOHN WEEPING BOTTLEBRUSH	1 GAL	L
CEA THY	CEANOTHUS THYRSIFLORUS / BLUEBLOSSOM	1 GAL	L
LIG SIN	LIGUSTRUM SINENSE 'SUNSHINE' / SUNSHINE CHINESE PRIVET	1 GAL	L
MYR AFR	MYRSINE AFRICANA / AFRICAN BOXWOOD	1 GAL	L
SAL UDR	SALVIA ROSMARINUS / ROSEMARY	1 GAL	L

KEYMAP

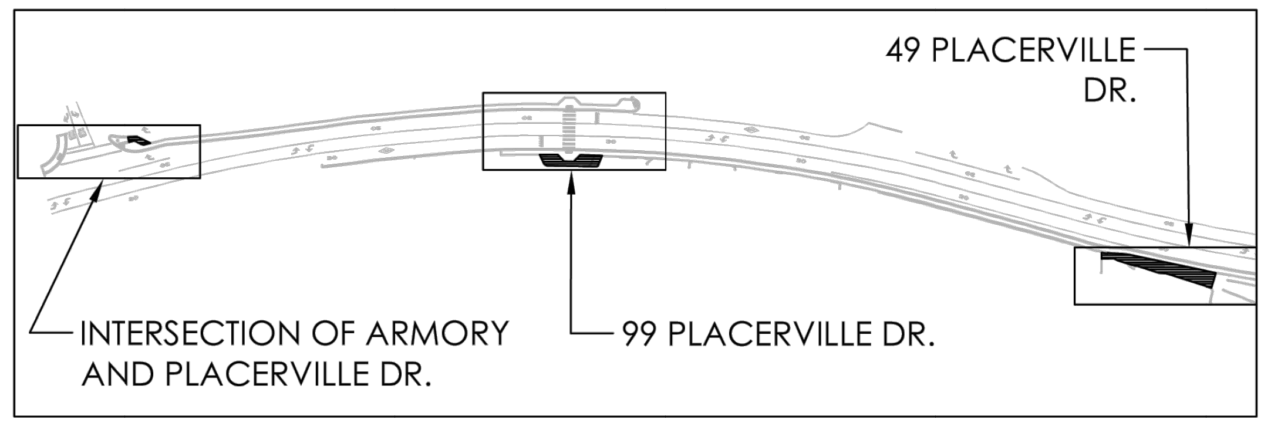

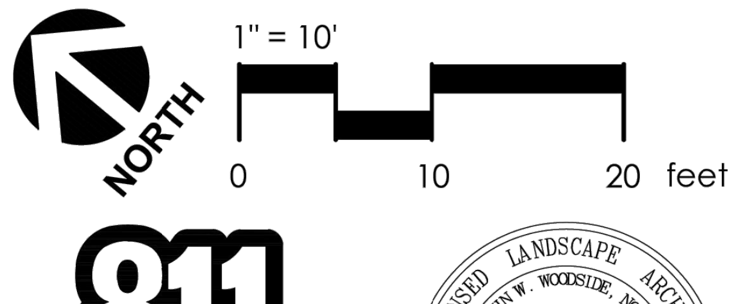

811
Know what's below.
Call before you dig.

LICENSED LANDSCAPE ARCHITECT
BENJAMIN W. WOODSIDE, NO. 4590
Signature
May 31, 2025
Renewal Date
Date
STATE OF CALIFORNIA

NO.	REVISION DESCRIPTION	CHECKED BY	DATE
	95% SUBMITTAL NOT FOR CONSTRUCTION		

DRAWING SCALE
HOR. SCALE: AS NOTED
VERT. SCALE: N/A

[redacted]

12150 Tributary Point Drive, Suite 140
Gold River, CA 95670
T 916.985.4366
www.callanderassociates.com

PLACERVILLE DRIVE PEDESTRIAN CONNECTIVITY PROJECT
CIP# 42337 / FEDERAL PROJECT NO. CML-5015(037)
LANDSCAPE PLAN
CITY OF PLACERVILLE **CA**

DRAWING INFO
DATE: 2025-02-14
DRAFTER: OP
DESIGNER: OP
REVIEWER: DM

PROJECT NO.
6884.016
SHEET NO. **L02** OF **L03**

T:\Projects\2023\23012_PlacervilleDriveConnectivity\3_ConstructionDocuments\23012_PL.dwg Feb 14, 2025 – 4:21pm, opatitucci

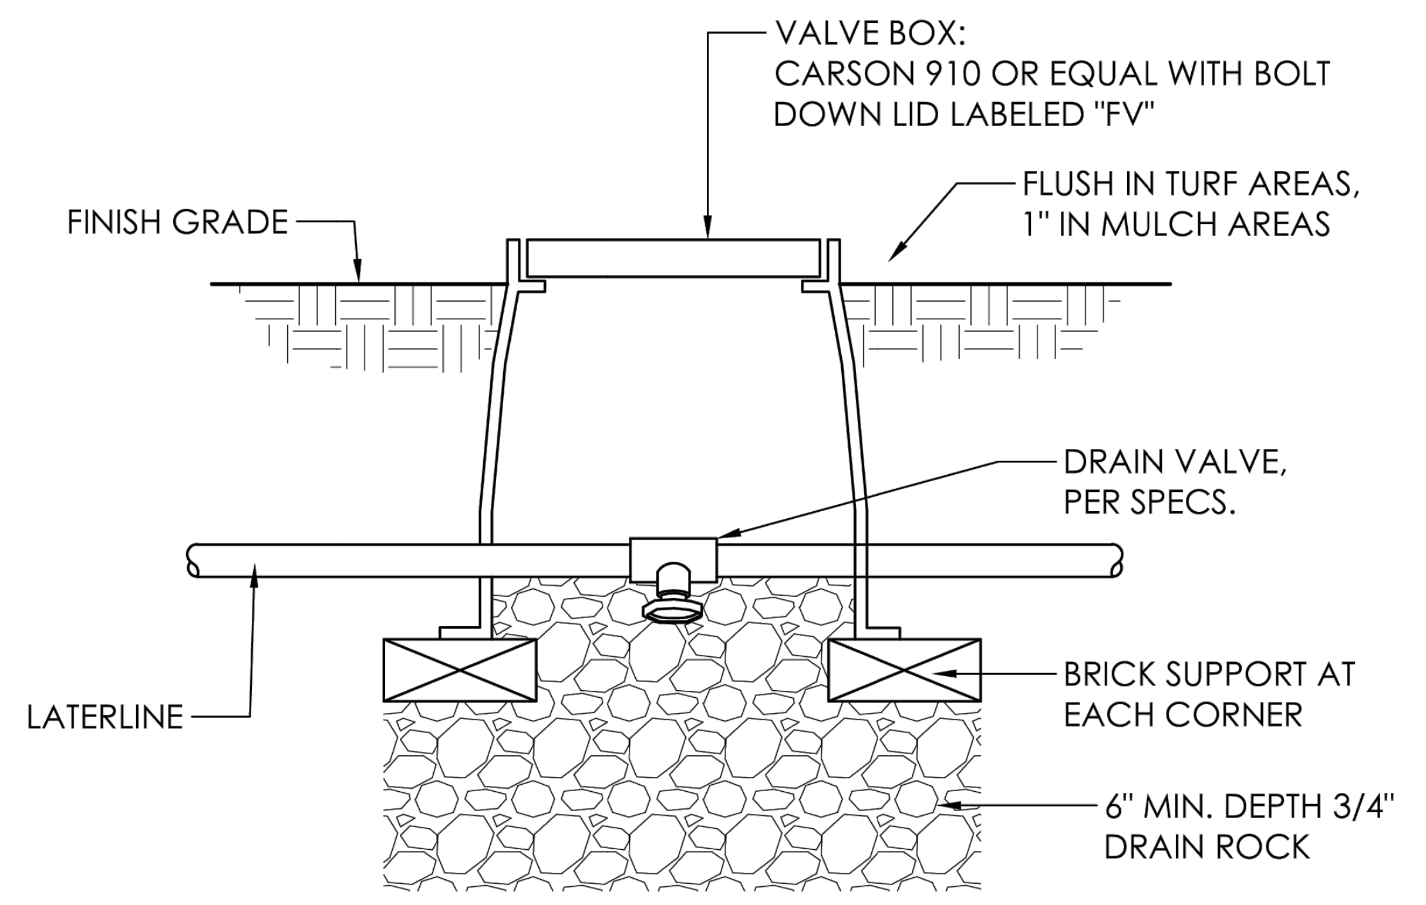

1 L03 DRAIN VALVE

1 1/2" = 1'-0" 23001_328400_DRAIN VALVE_8

NOTE: TAPE AND BUNDLE WIRING AT 10'-0" INTERVALS.

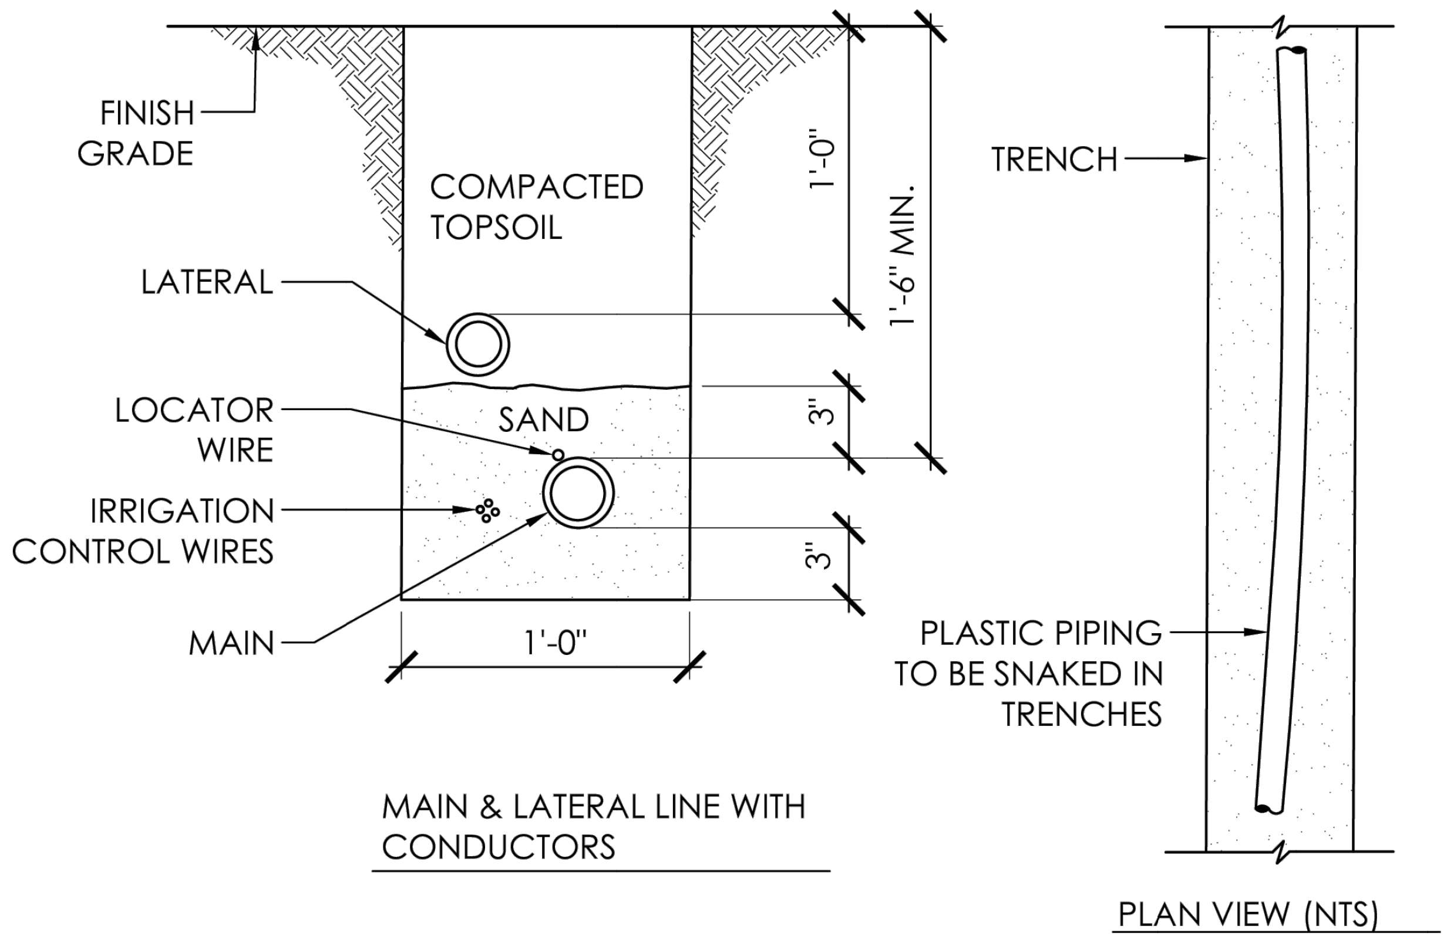

2 L03 TRENCHING

1 1/2" = 1'-0" P-CLA-15-42.dwg

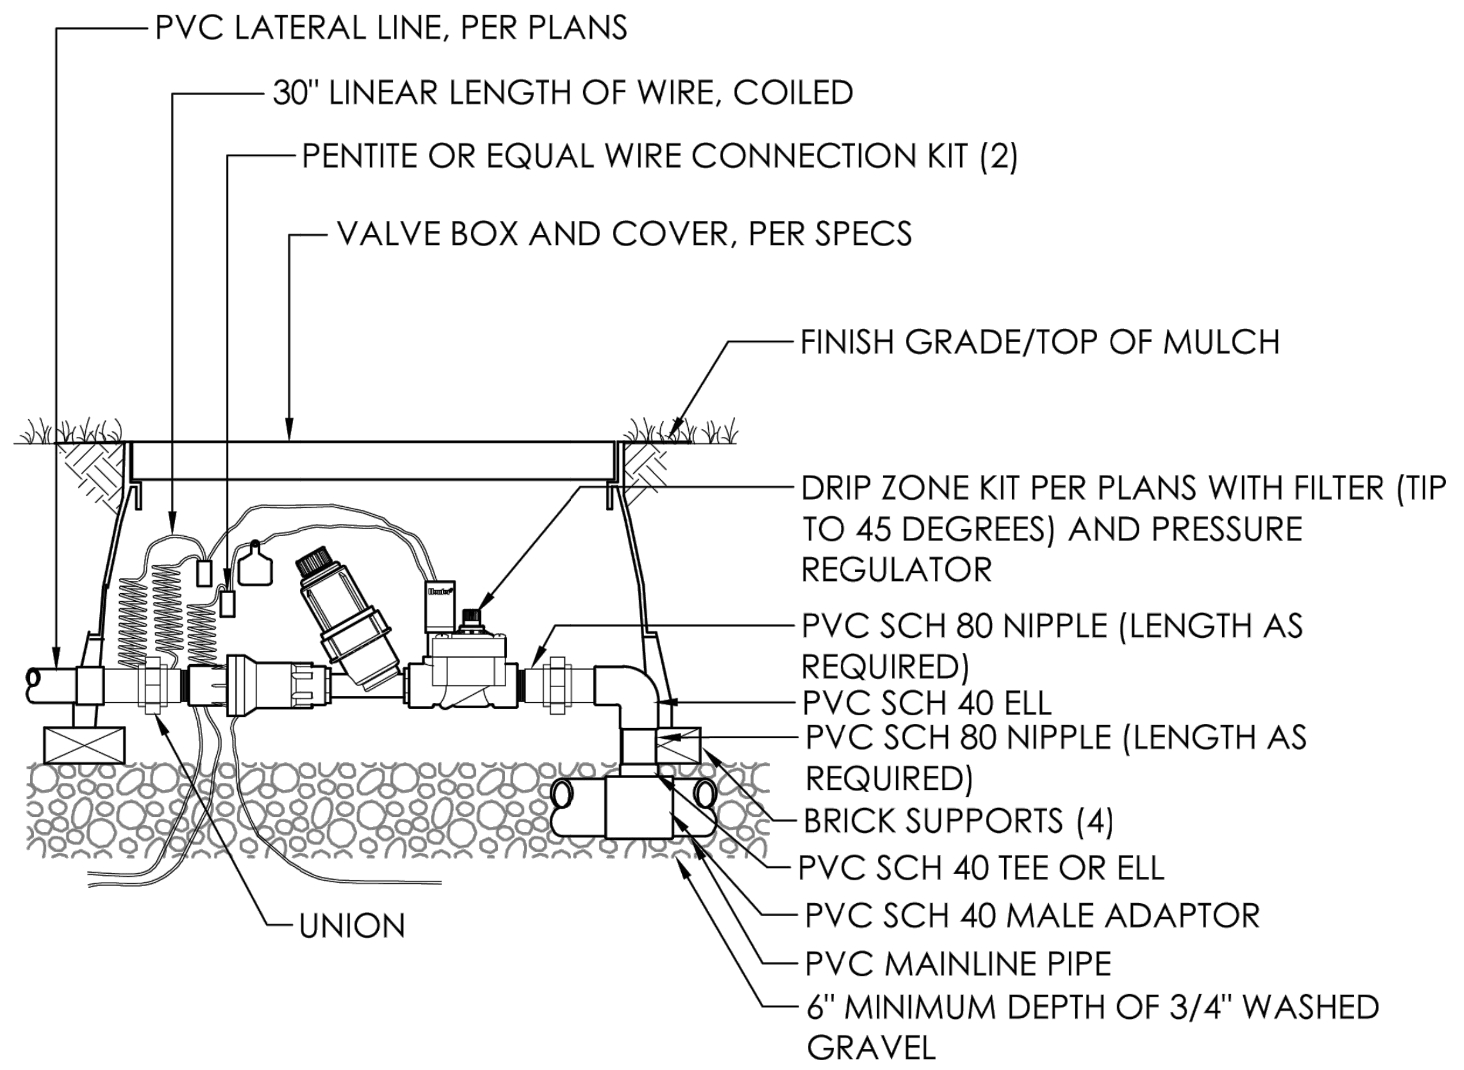

3 L03 DRIP CONTROL ZONE KIT

1 1/2" = 1'-0" P-CLA-15-17.dwg

NOTE: LATERAL LINE SIZE AS INDICATED ON PLAN. PROVIDE SAME SIZE THROUGHOUT PLANTING AREA.

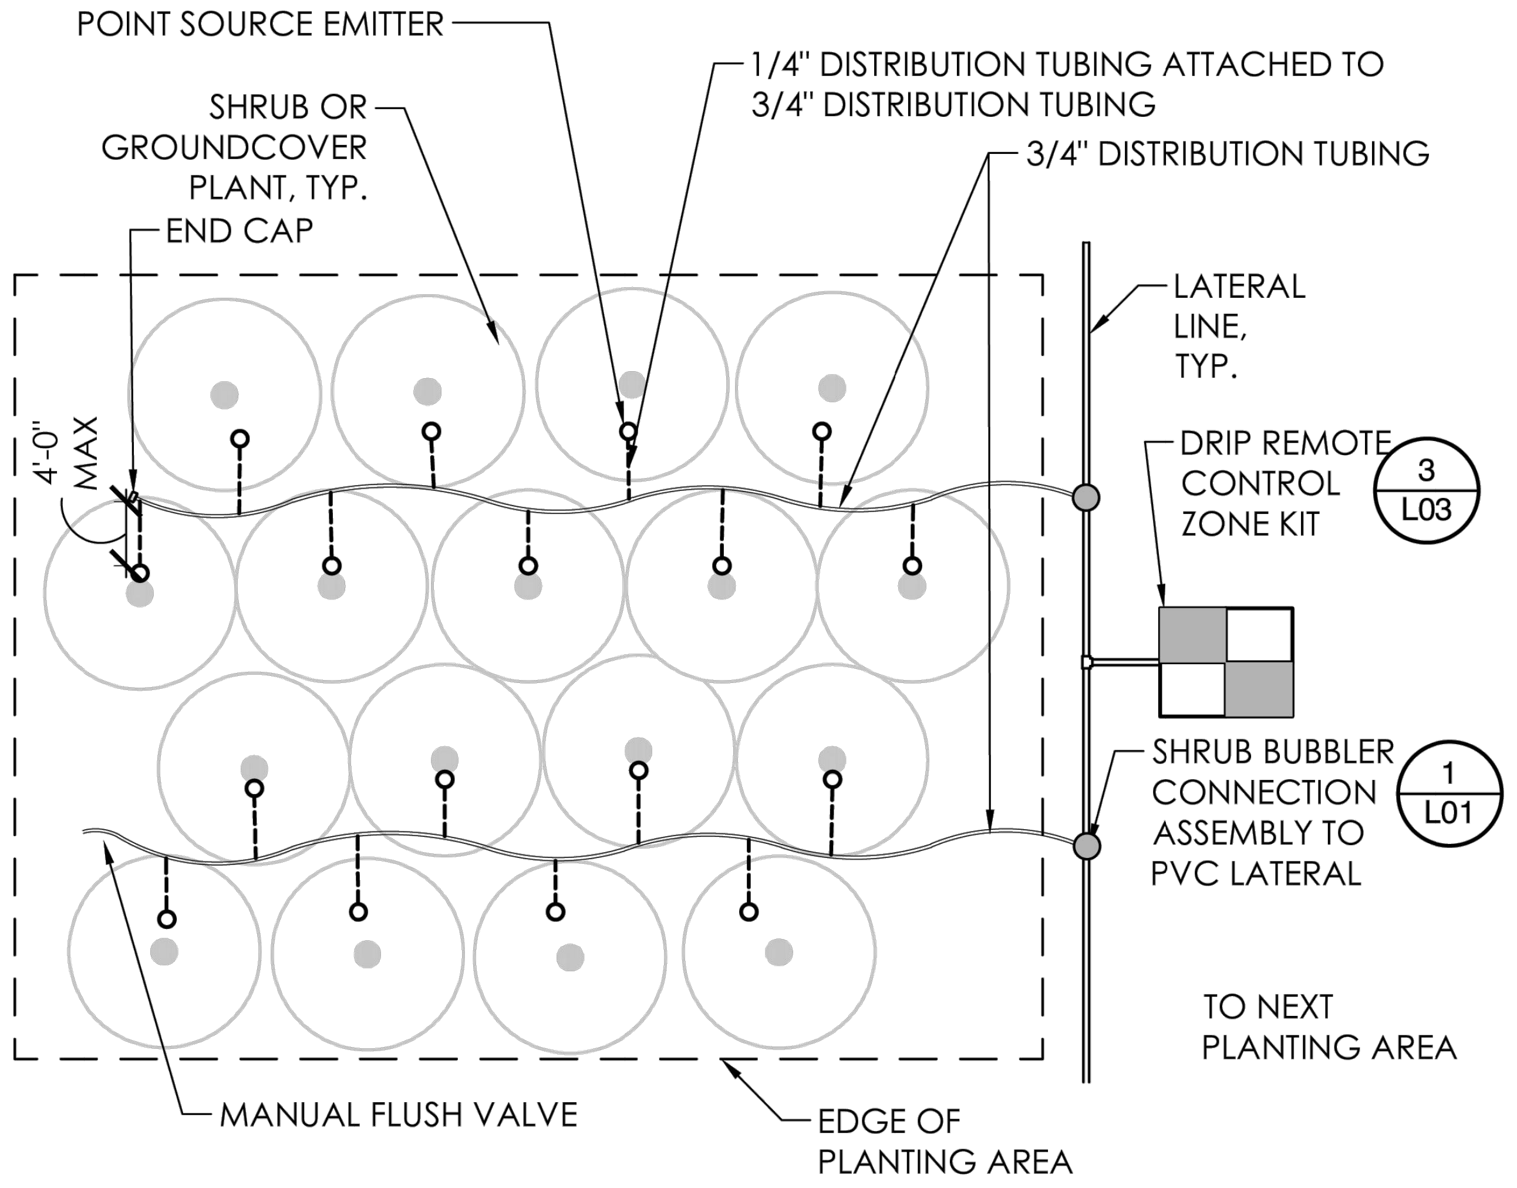

4 L03 DRIP EMITTER LAYOUT

1/4" = 1'-0" P-23-012-02

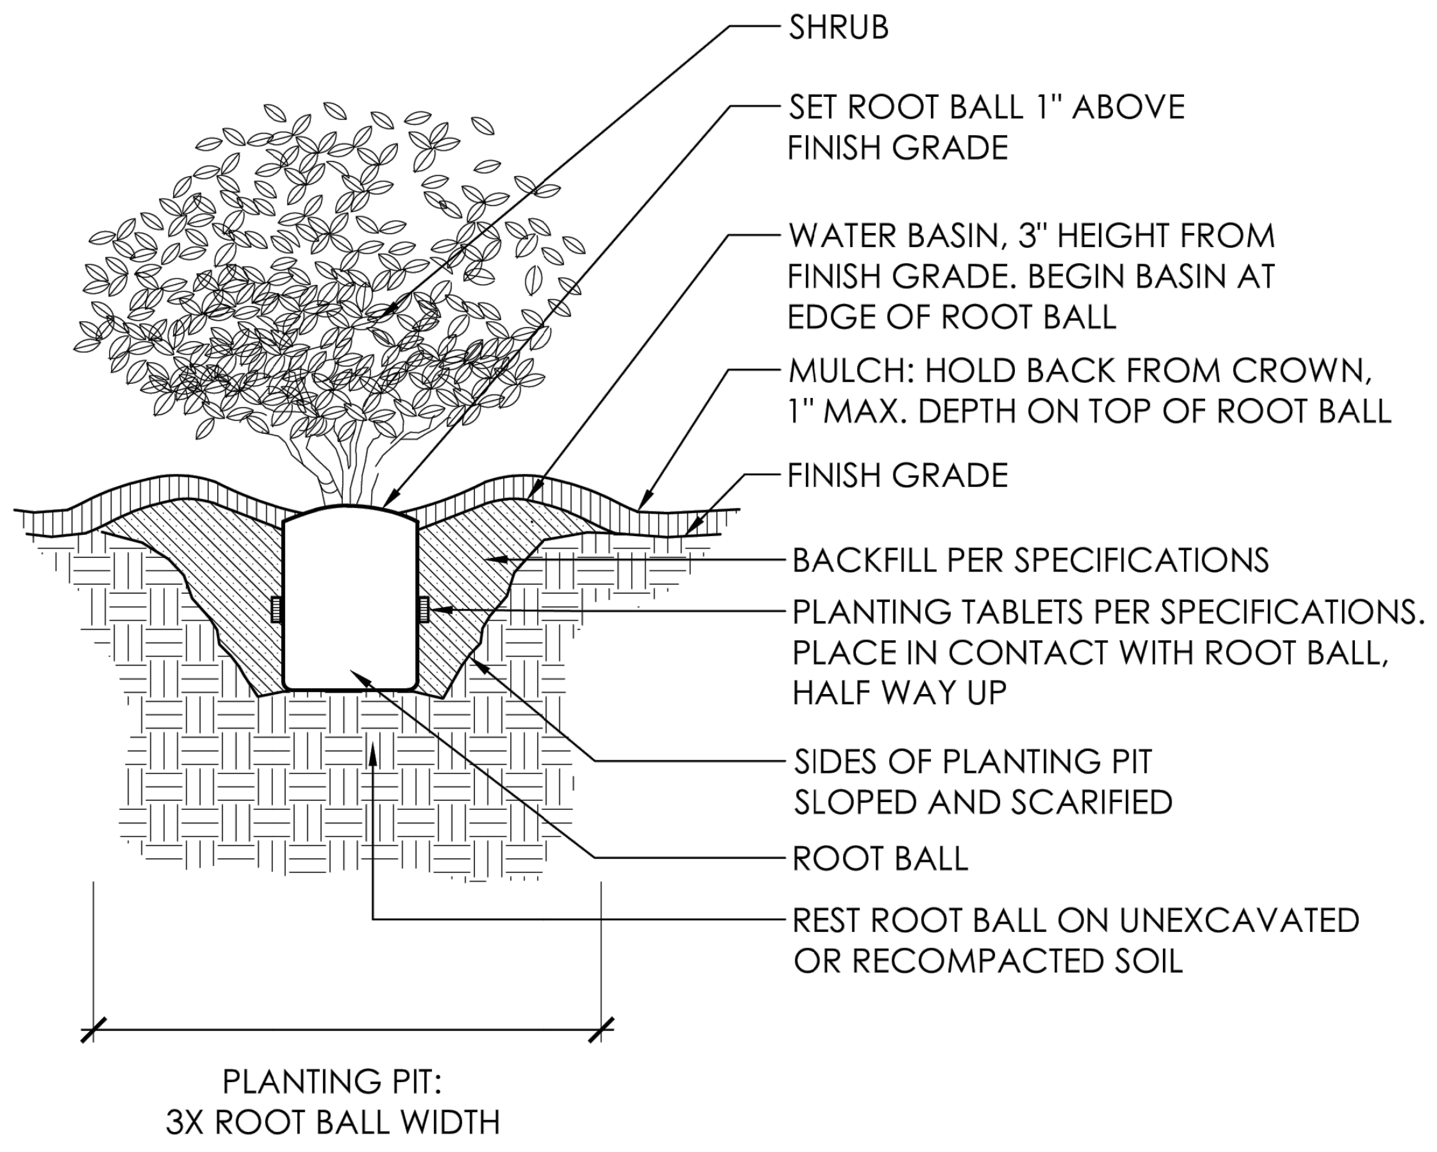

5 L03 SHRUB PLANTING

1/4" = 1'-0" P-CLA-16-03.dwg

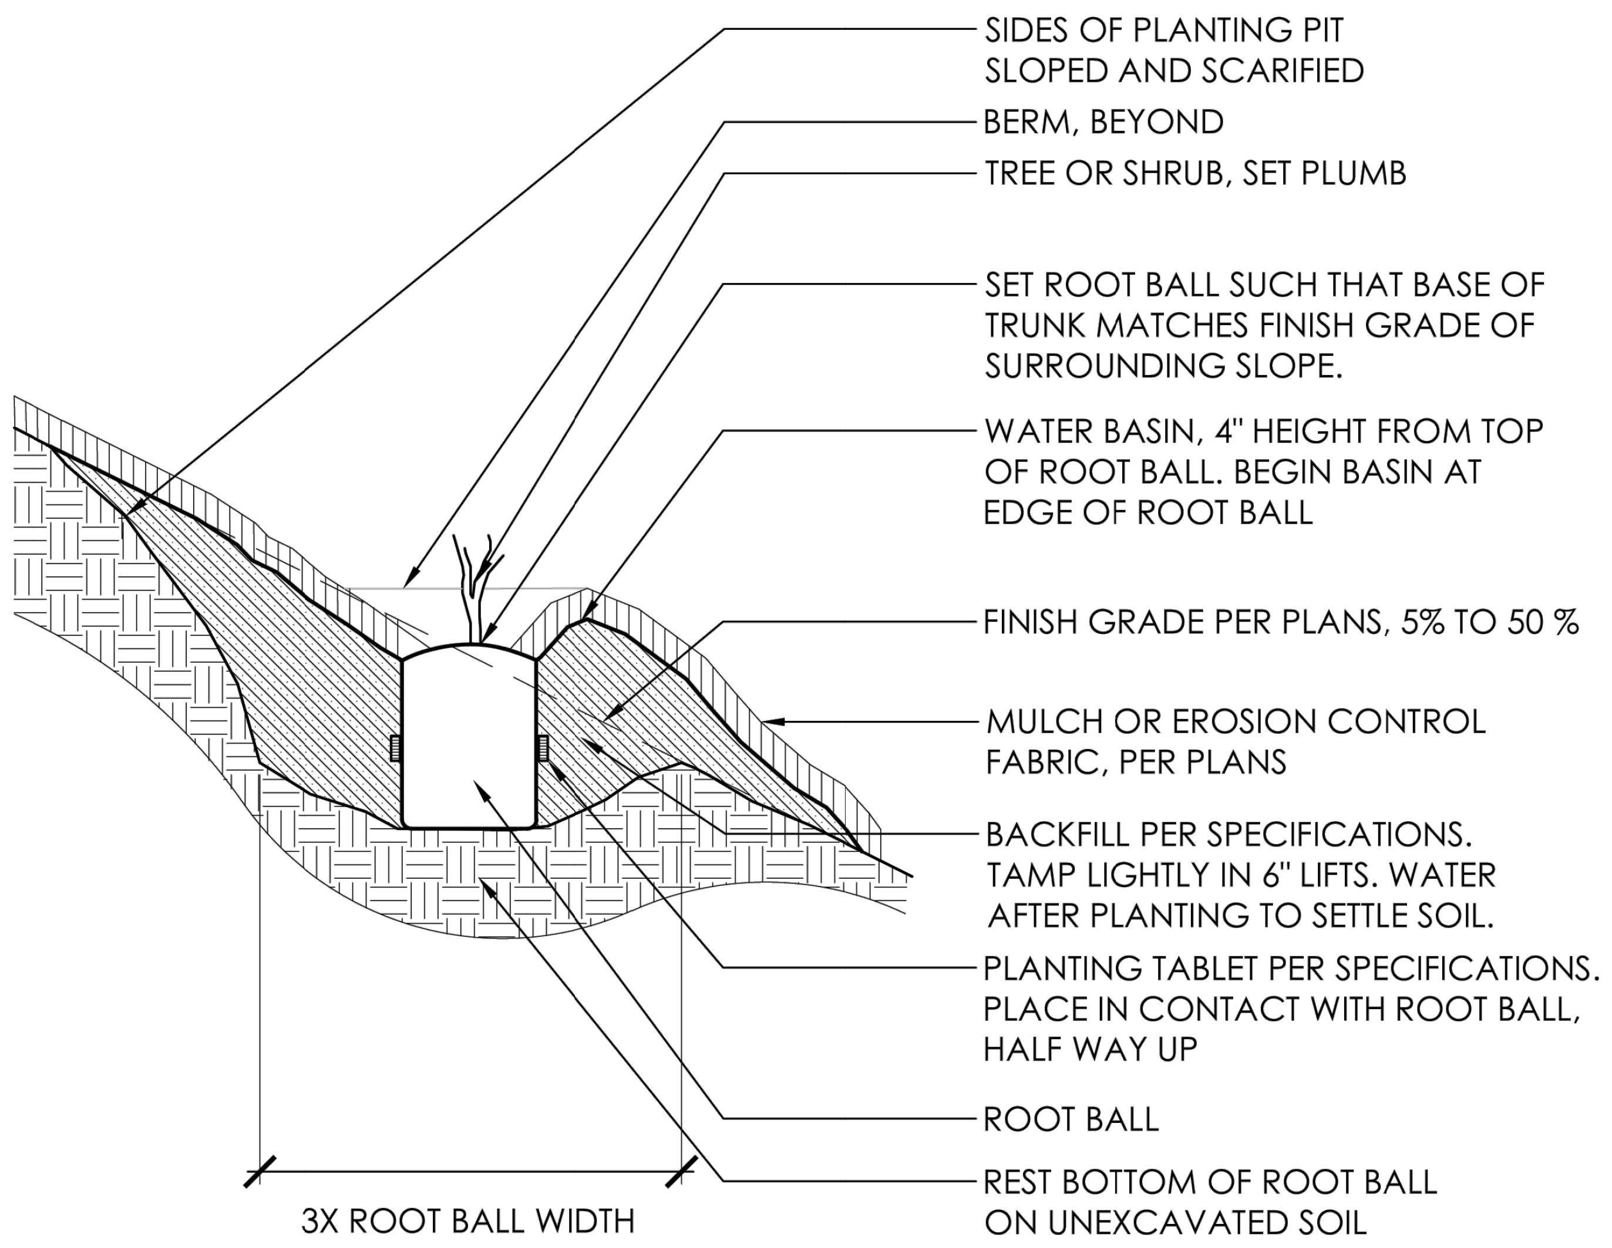

6 L03 SHRUB PLANTING SLOPE

3" = 1'-0" P-CLA-16-05.dwg

T:\Projects\2023\23012_PlacervilleDriveConnectivity\3_ConstructionDocuments\23012_DT.dwg Feb 14, 2025 – 4:21pm, opatitucci

NO.	REVISION DESCRIPTION	CHECKED BY	DATE

95% SUBMITTAL
NOT FOR CONSTRUCTION

DRAWING SCALE
HOR. SCALE: AS NOTED
VERT. SCALE: N/A

12150 Tributary Point Drive, Suite 140
Gold River, CA 95670
T 916.985.4366
www.callanderassociates.com

PLACERVILLE DRIVE PEDESTRIAN CONNECTIVITY PROJECT
CIP# 42337 / FEDERAL PROJECT NO. CML-5015(037)
LANDSCAPE DETAILS
CITY OF PLACERVILLE
CA

LICENSED LANDSCAPE ARCHITECT
BENJAMIN W. WOODSIDE, NO. 4590
Signature
May 31, 2022
Renewal Date
Date
STATE OF CALIFORNIA

DRAWING INFO
DATE: 2025-02-14
DRAFTER: OP
DESIGNER: OP
REVIEWER: DM

PROJECT NO.
6884.016
SHEET NO. L03 OF L03